

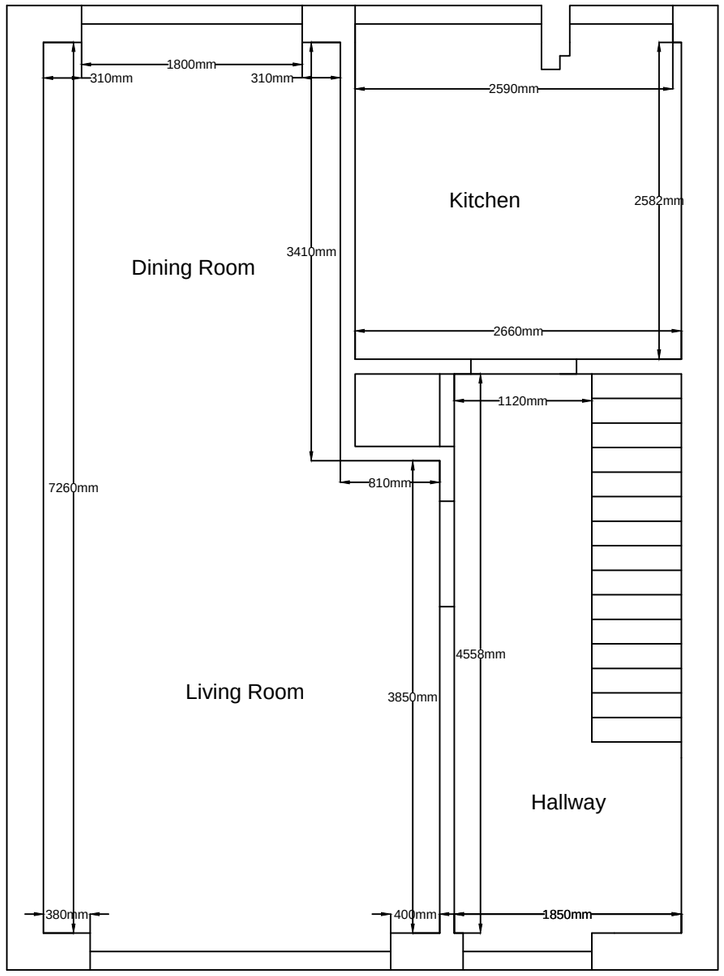



Existing Ground Floor Elevation

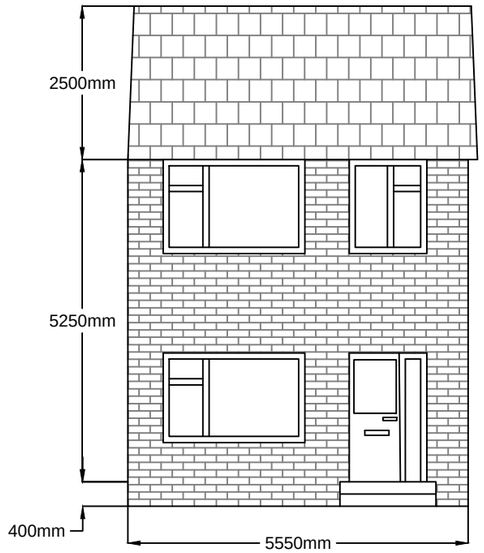


Existing Front Elevation

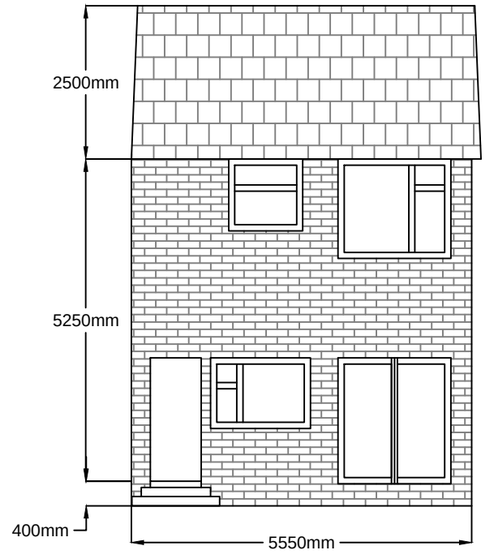


Existing Rear Elevation

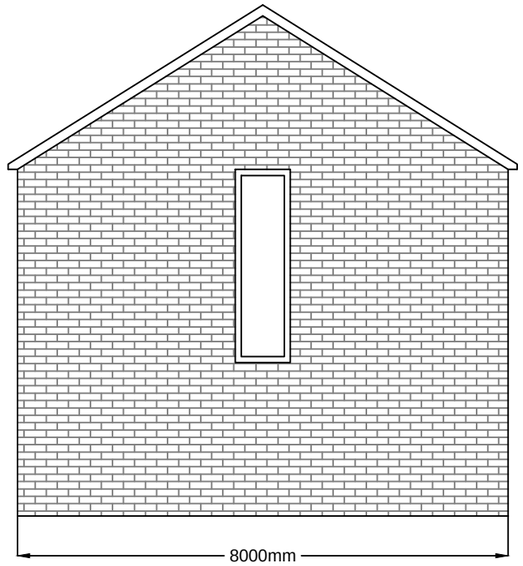


Existing Side Elevation

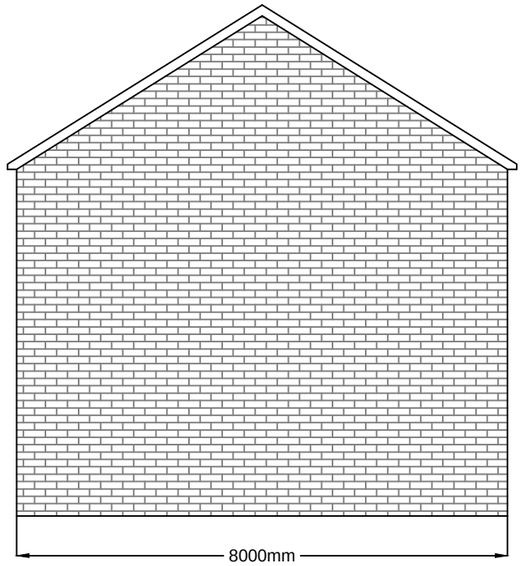

Existing Side Elevation

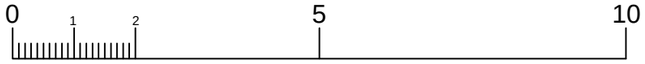

1:100 @ A3

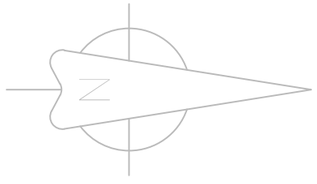

Rev.	Description	Drwn	Sig.	Date	Chkd	Sig.	Date	Appr	Sig.	Date

File Name:

Scale As Shown

North Point

Drawn by RT	Sig.	Date 29/06/16
Checked by originator RM	Sig.	Date 29/06/16
Approved by RM	Sig.	Date 29/06/16

Project
Robert Mouland
18, Sherborne Way

Drawing
Existing Layout

SHEET : OF :

TDS Trevaskis Design Solutions

Project No. 1015
Contract
Sheet
No.
Drawing No. 1015_001
Rev. A
Classification

A1