22 CHERBOURG ROAD
EASTLEIGH

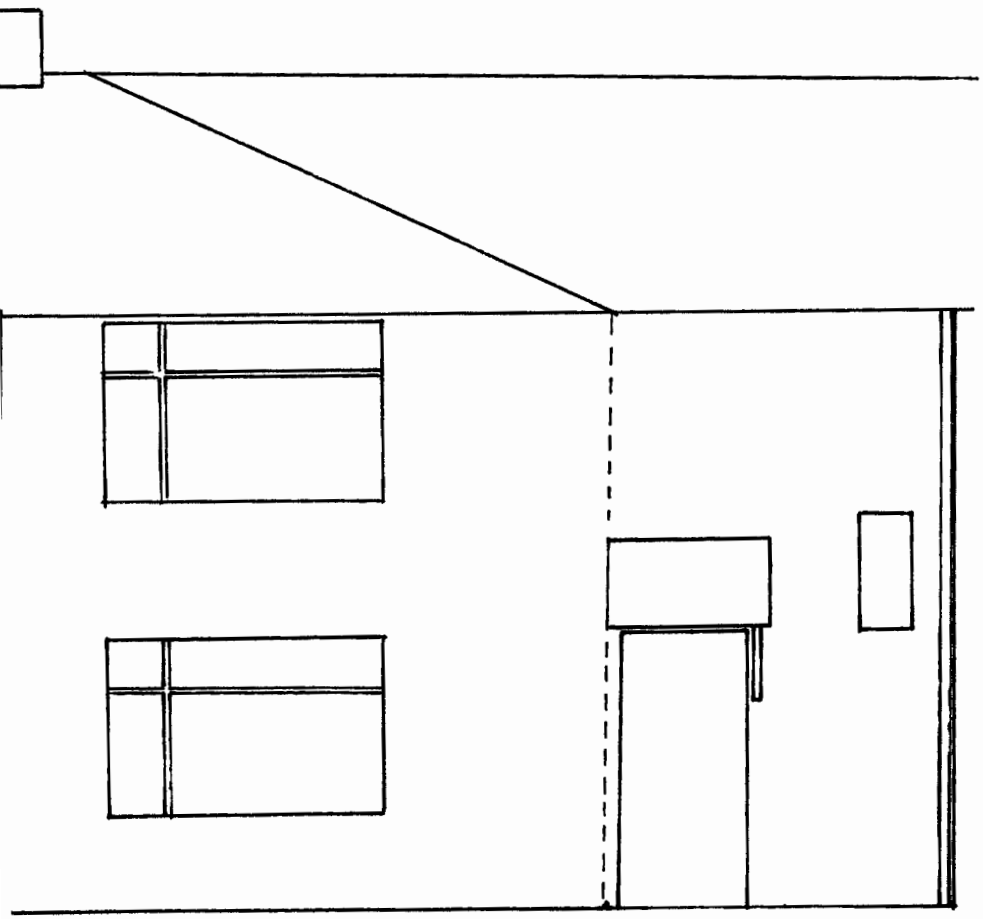

EXISTING



PROPOSED

EASTLEIGH BOROUGH COUNCIL
DEVELOPMENT CONTROL SERVICE
APP No F/11/68942
Date 09 FEB 2011
Decision

FRONT ELEVATIONS SCALE 1:50

DWG No 22CR/3

22 CHERBOURG RD
EASTLEIGH

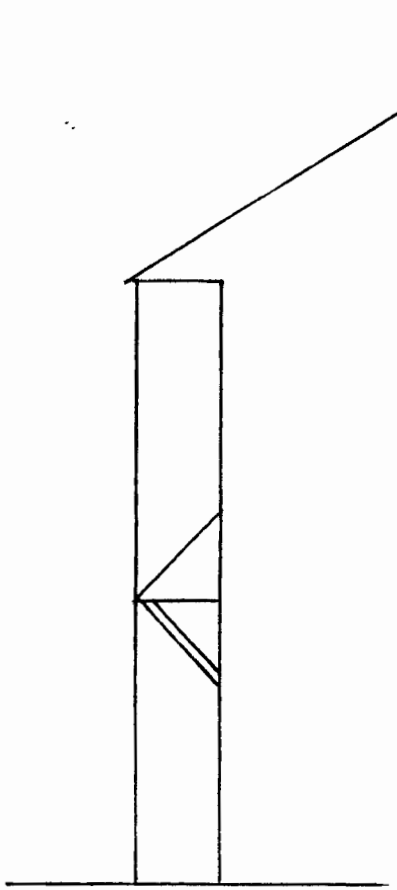

EXISTING

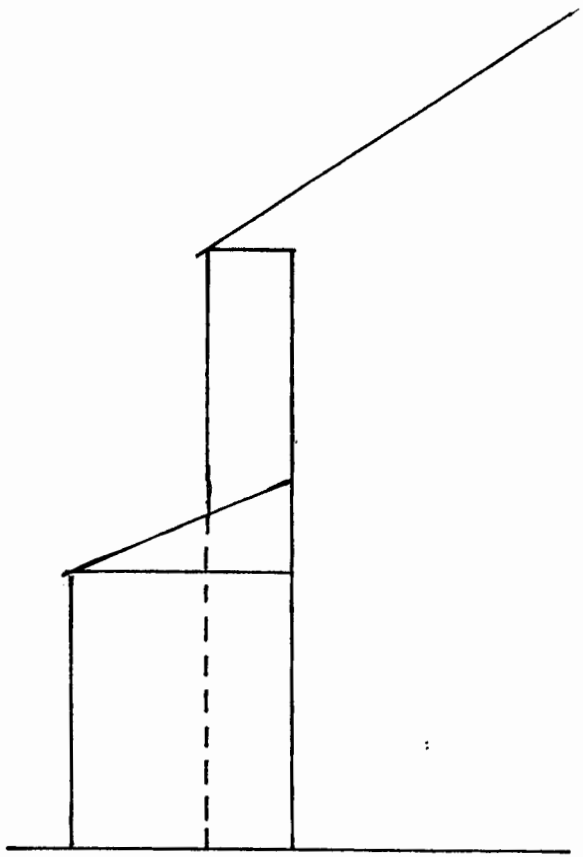

PROPOSED

EASTLEIGH BOROUGH COUNCIL
DEVELOPMENT CONTROL SERVICES
APP No F/11/68442
Date 09 FEB 2011
Decision:

SIDE ELEVATIONS SCALE 1:50

DWG No 22CR/4

22 CHERBOURG ROAD
EASTLEIGH

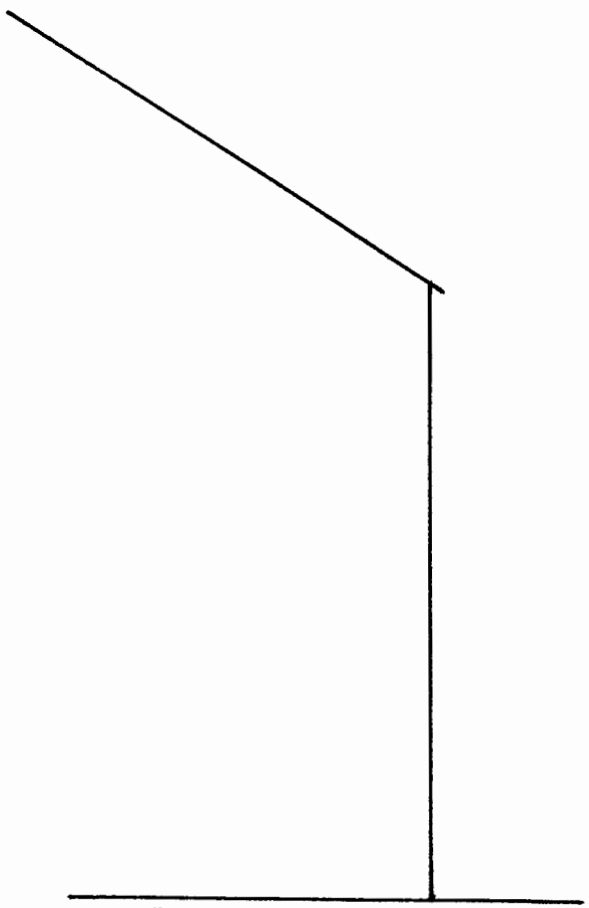

EXISTING

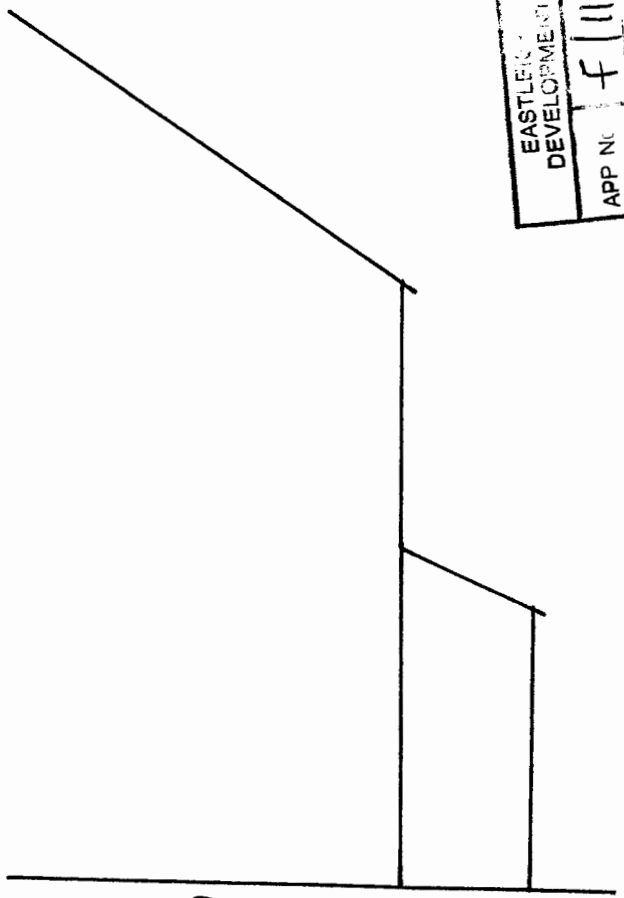

PROPOSED

EASTLEIGH BOROUGH COUNCIL
DEVELOPMENT CONTROL SERVICES
APP No F/11/68442
Date 09 FEB 2011
Decision

SIDE ELEVATIONS SCALE 1:50 DWG No 22CR/5

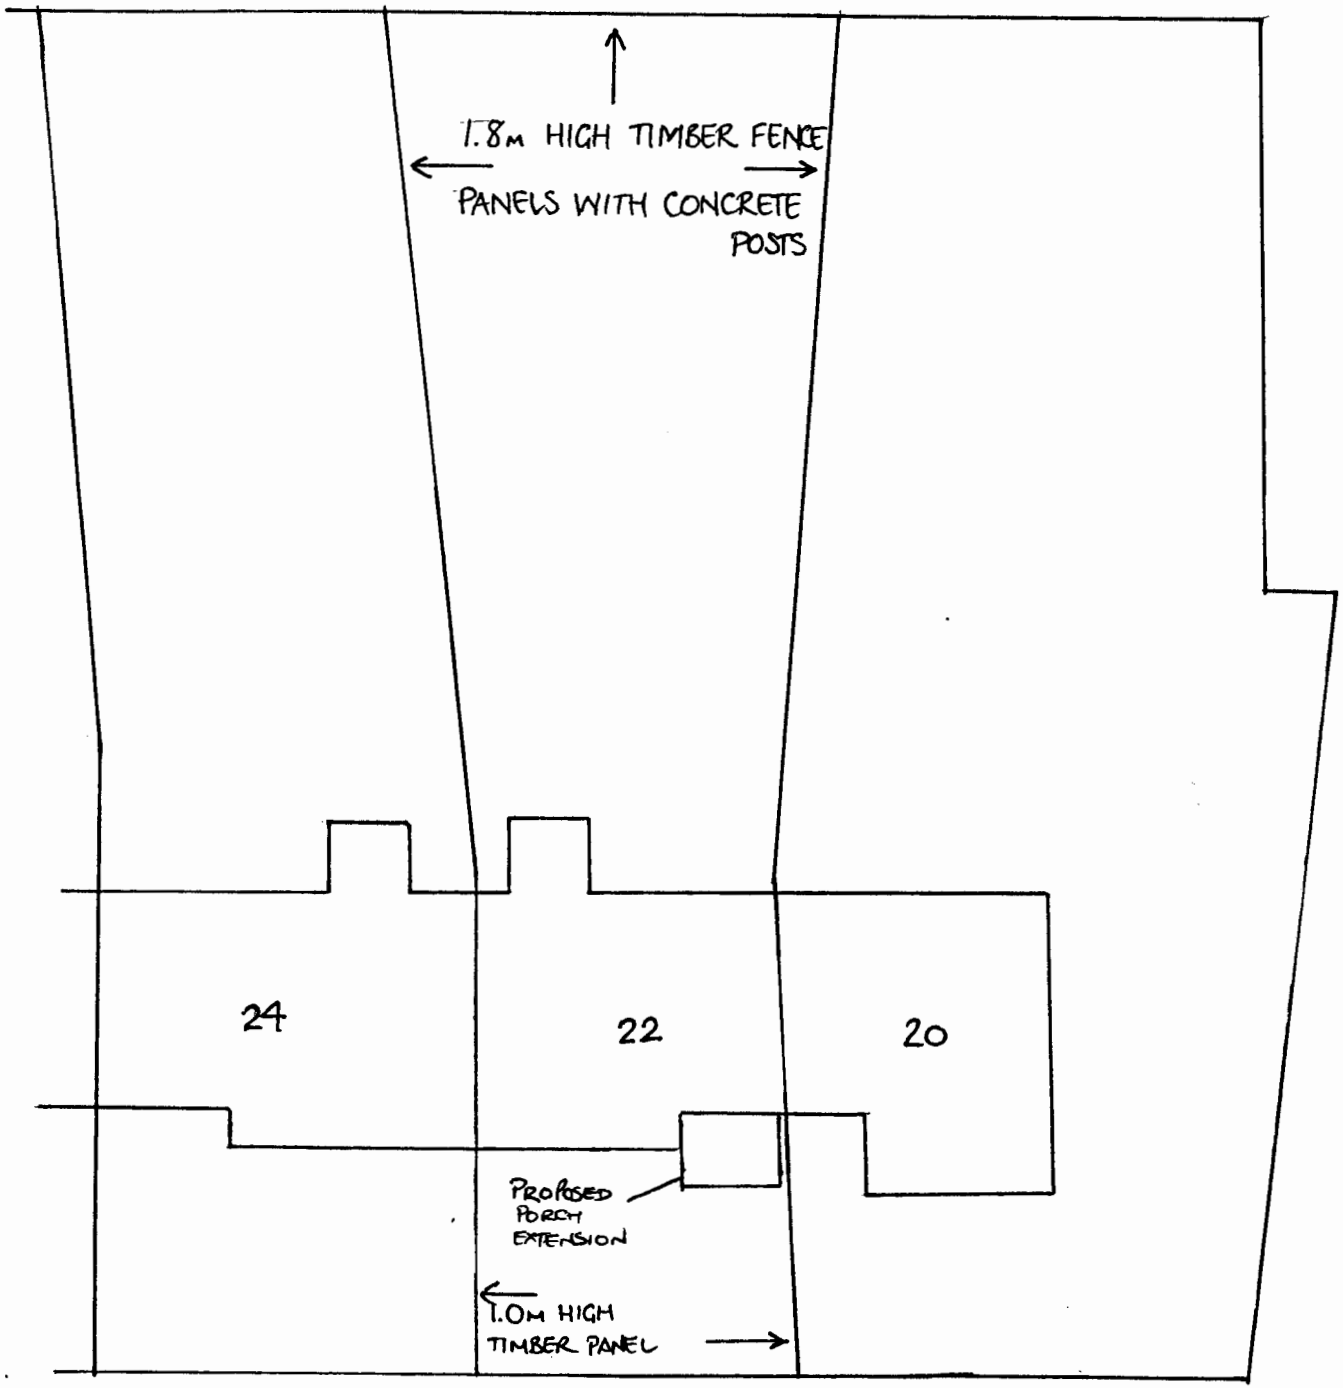

EASTLEIGH BOROUGH COUNCIL
DEVELOPMENT CONTROL
APP 4/11/68442
Date 09 FEB 2011
Decision

22 CHERBOURG ROAD, EASTLEIGH

BLOCK PLAN

SCALE 1:200

DWG No 22CR/2