
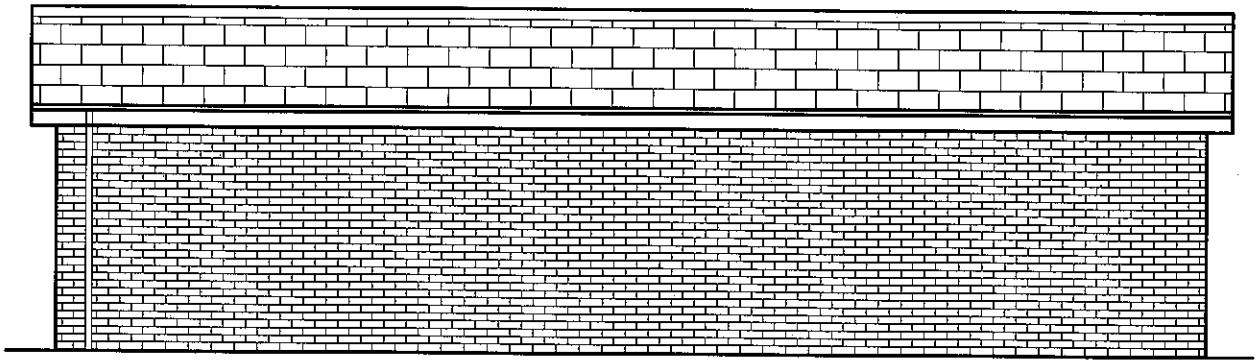


Side Elevation

Brick walls

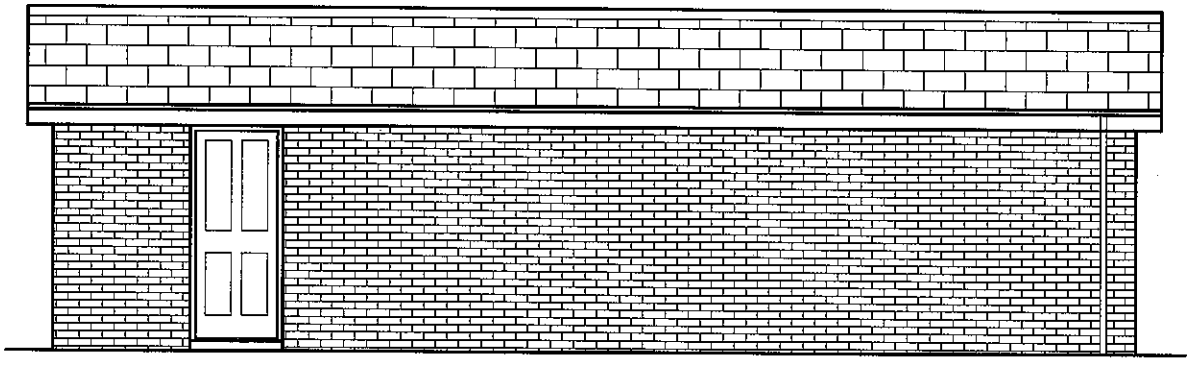

Side Elevation

Brick walls

0 500mm 1m 2m 3m 4m 5m

For correct printing this scale should measure 10cm when printed

Carryduff Designs

1 Thornhill Road North, Hillsborough Road, Carryduff, Belfast BT8 8EY.
Tel: 028 9081 4106 Mobile: 077 2007 7465 E-mail: info@carryduffdesigns.co.uk

Richard Knight
110 Pine Road
Eastleigh
Hampshire
SO53 1JT

Custom Garage 4.57m x 10.66m
(5.17m x 11.26m Externally)
Plan Set No 45106A17LSBT

Scale: 1:50

Serial No: 1099

Sheet No: 3 of 4