
# ALTERATIONS & EXTENSION
# AT
# PINE WOOD
# LOWFORD HILL
# BURSLEDON

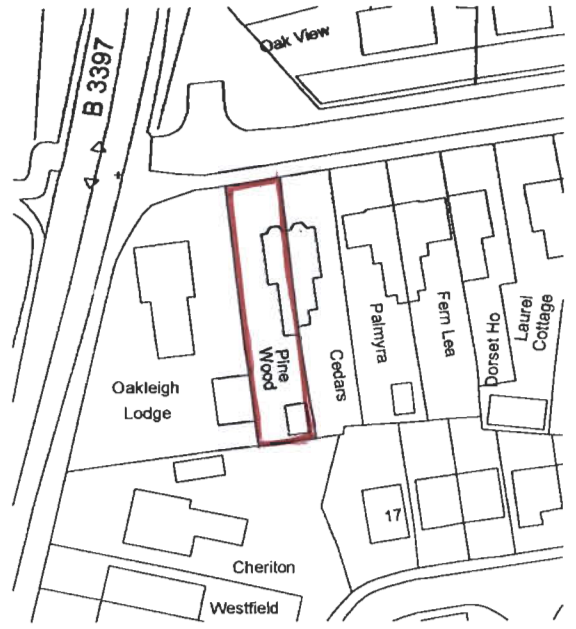


SITE LOCATION
1:1250
OS LICENCE 100007673

NORTH

Revisions

| Rev | Date |
|---|---|

EASTLEIGH BOROUGH COUNCIL
DEVELOPMENT CONTROL SERVICE
PLAN No F/10/62636.
Date Rec'd 26 JUL 2010
Decision

Project :
PINE WOOD
LOWFORD HILL
SOUTHAMPTON
PROPOSED EXTENSION

Drawing Title :

BOSINNEY ARCHITECTS
3 Victoria Place
Love Lane
Romsey
Hampshire
SO51 8DE
Tel. No. 01794 522652
Fax. No. 01794 522752
Email info@bosinney.co.uk

Date : MAY 10
Scale : 1:1250
Drg. No. : 10/13/1250

Architects Copyright Reserved

SK/1250