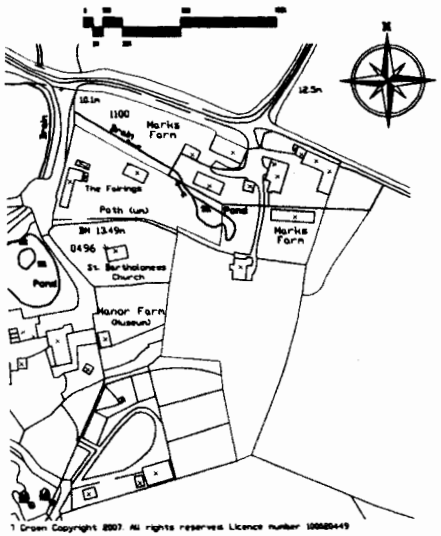

© Crown Copyright 2007. All rights reserved. Licence number 100020449

Site Location Plan 1:1250 @ A1

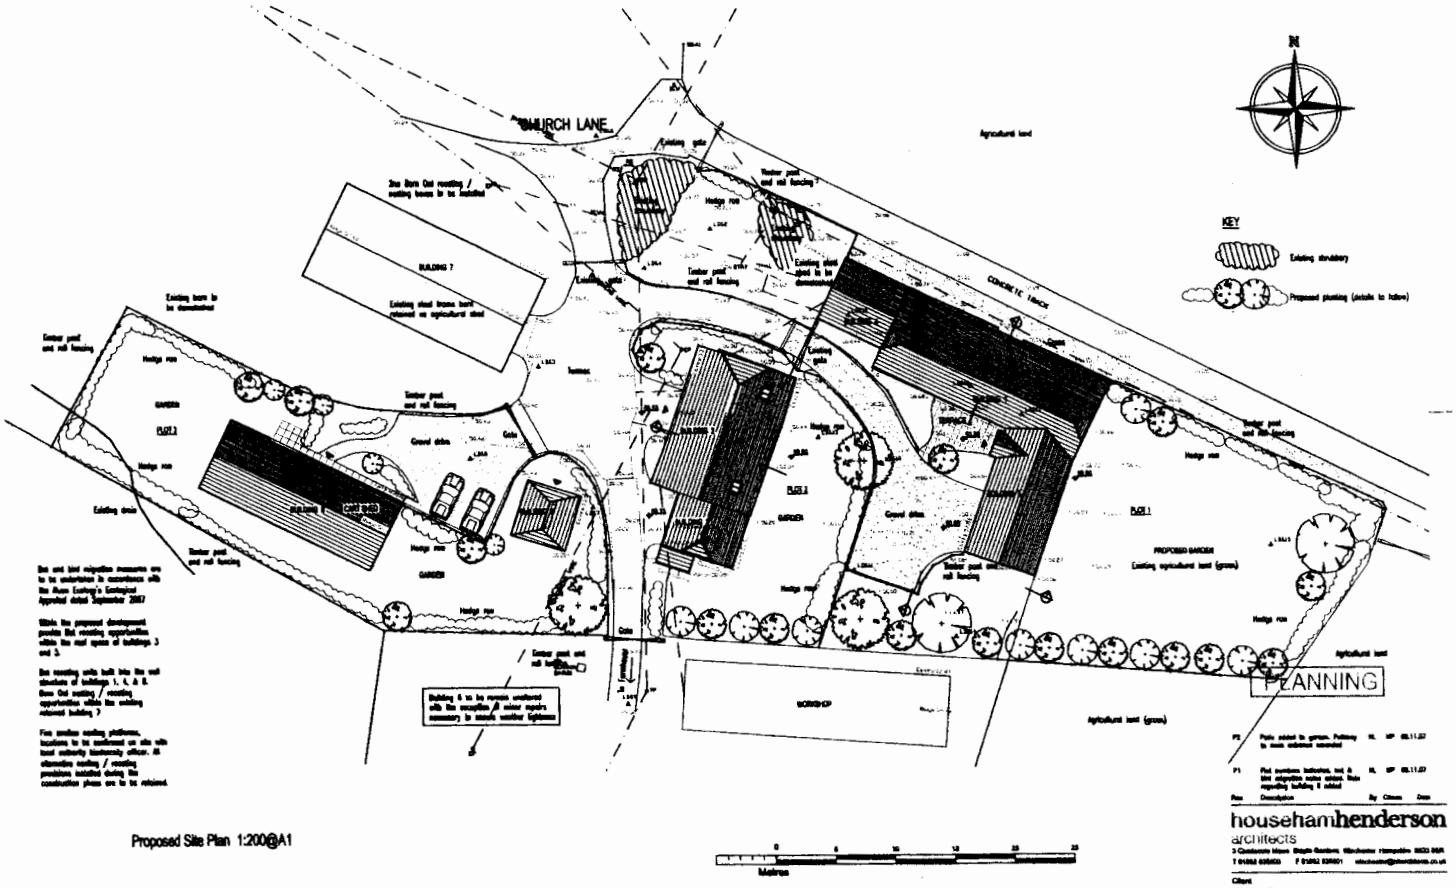

Proposed Site Plan 1:200@A1

Rev	Description	By	Chkd	Date
P2	Pole added to garden. Pathway to main entrance amended	NL	MP	05.11.07
P1	Plot numbers indicated, text & blnd migration notes added. Note regarding building 6 added	NL	MP	05.11.07

househamhenderson architects
3 Cordwaine Mews, Bright Gardens, Winchester, Hampshire SO23 9BR
T 01962 835600 F 01962 835601 winchester@hhenderson.co.uk

Client
Simon Barker

Project
Barn Conversions, Marks Farm, Church Lane, Botley

Drawing
Site location plan 1:1250@A1
Proposed Site Plan 1:200@A1

Scale	Date	Author	Checked
	July 07	EP	MP

Project No	Drawing No	Revision
2859	001	P2

DEVELO
PP No. 11/11/68406
Date 04 JAN 2011
Decision: