PLANNING

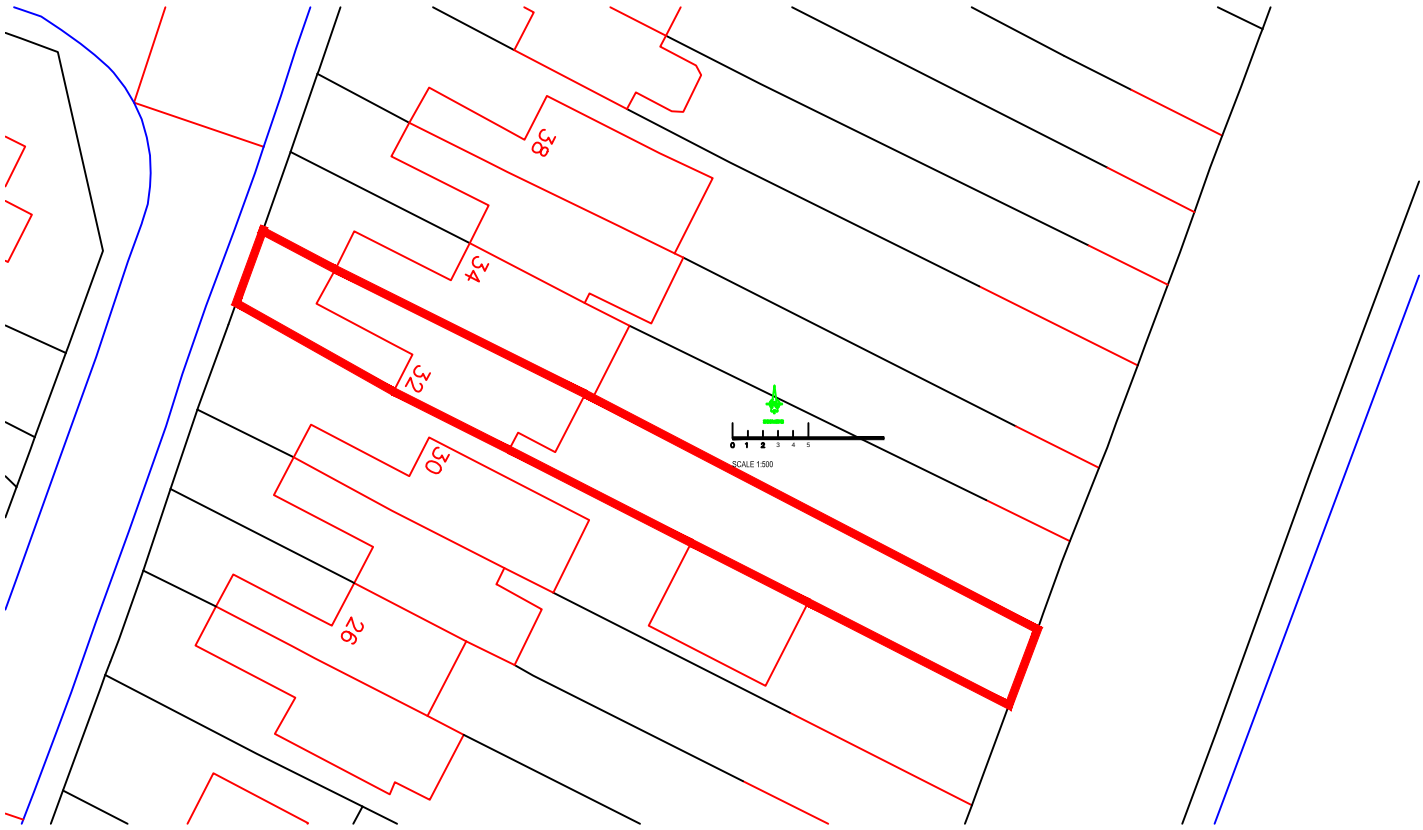

rdnance Survey (c) Crown Copyright 2015. All rights reserved. Licence number 100022432

Client Mr & Mrs M Walters	Drawing Title Location Plan	
Project 32 Pantheon Road, Chandlers Ford	Scale 1:500	Drawn VAW
	Date 13.01.15	Checked
Project No 100114	Drawing No P01	Revision

VAWARDplanning & design
Moorcroft Church Road Swanmore
Southampton SO32 2PA

T : 01489 894 300
M : 07811 393 434
e-mail : vawardplanning.co.uk

This drawing is copyright of the designer & must not be reproduced without permission. Any discrepancies should be reported to the designer.