



EAST ELEVATION
Scale 1:100

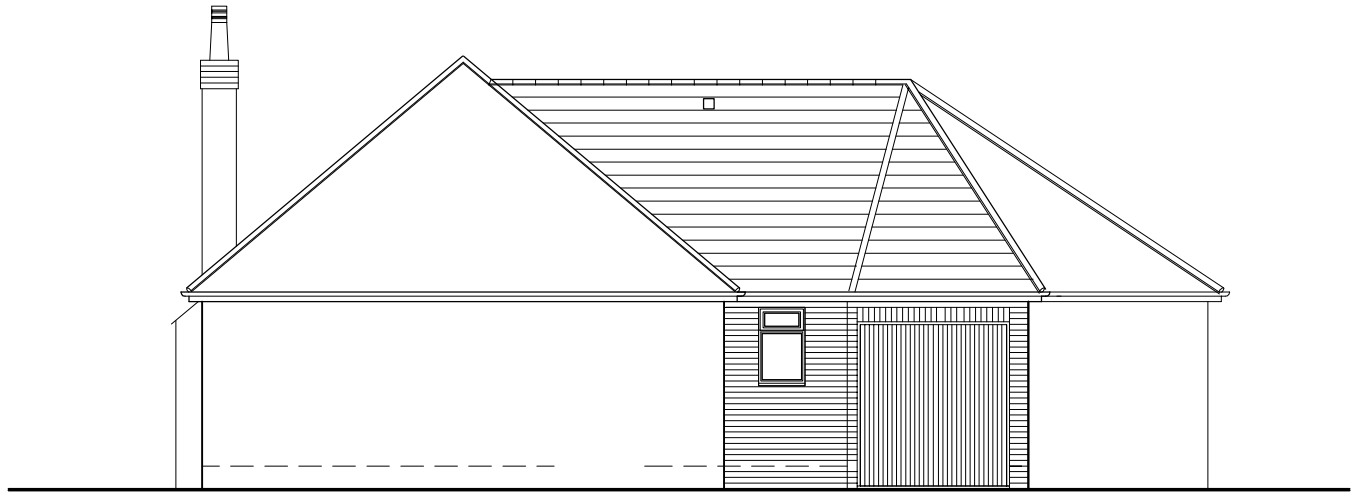

WEST ELEVATION
Scale 1:100

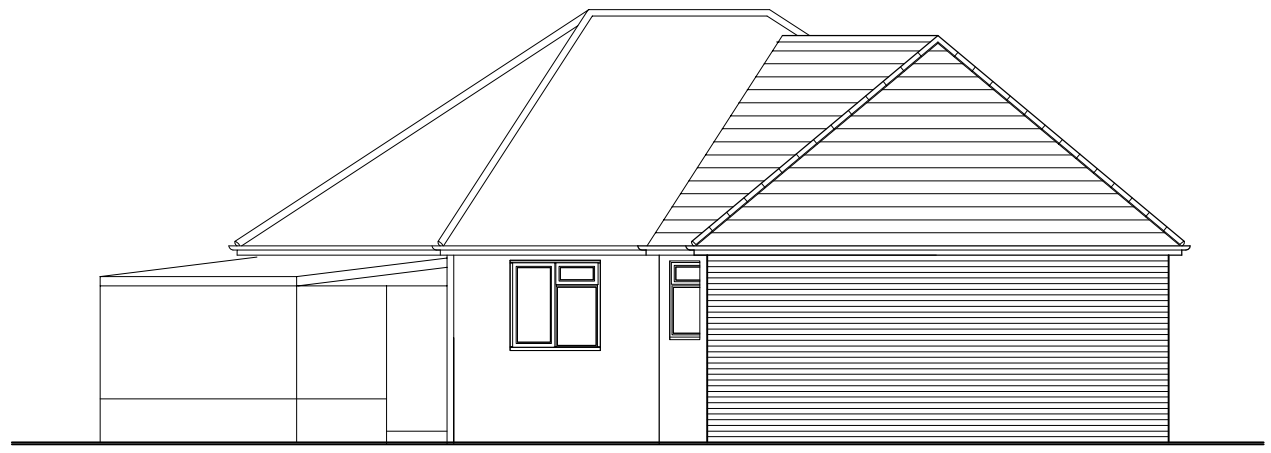

NORTH ELEVATION
Scale 1:100

0 1M 2M 4M

1:50 @ A3

©Richard Headey Chartered Architect 2013
All rights reserved.
No part of this drawing may be reproduced in any form or by any means without the express permission of the architect.

client:
Mr & Mrs Cox

project:
Extension to 8 Longclose Road
Hedge End

title:
Existing Elevations

scale:
1:100

date:
May 2014

drawing no:
H491-04

RICHARD HEADEY
Chartered Architect
Burnham House, North End Lane, Droxford.
Hampshire. SO32 3QN
Tel: (01489) 878793