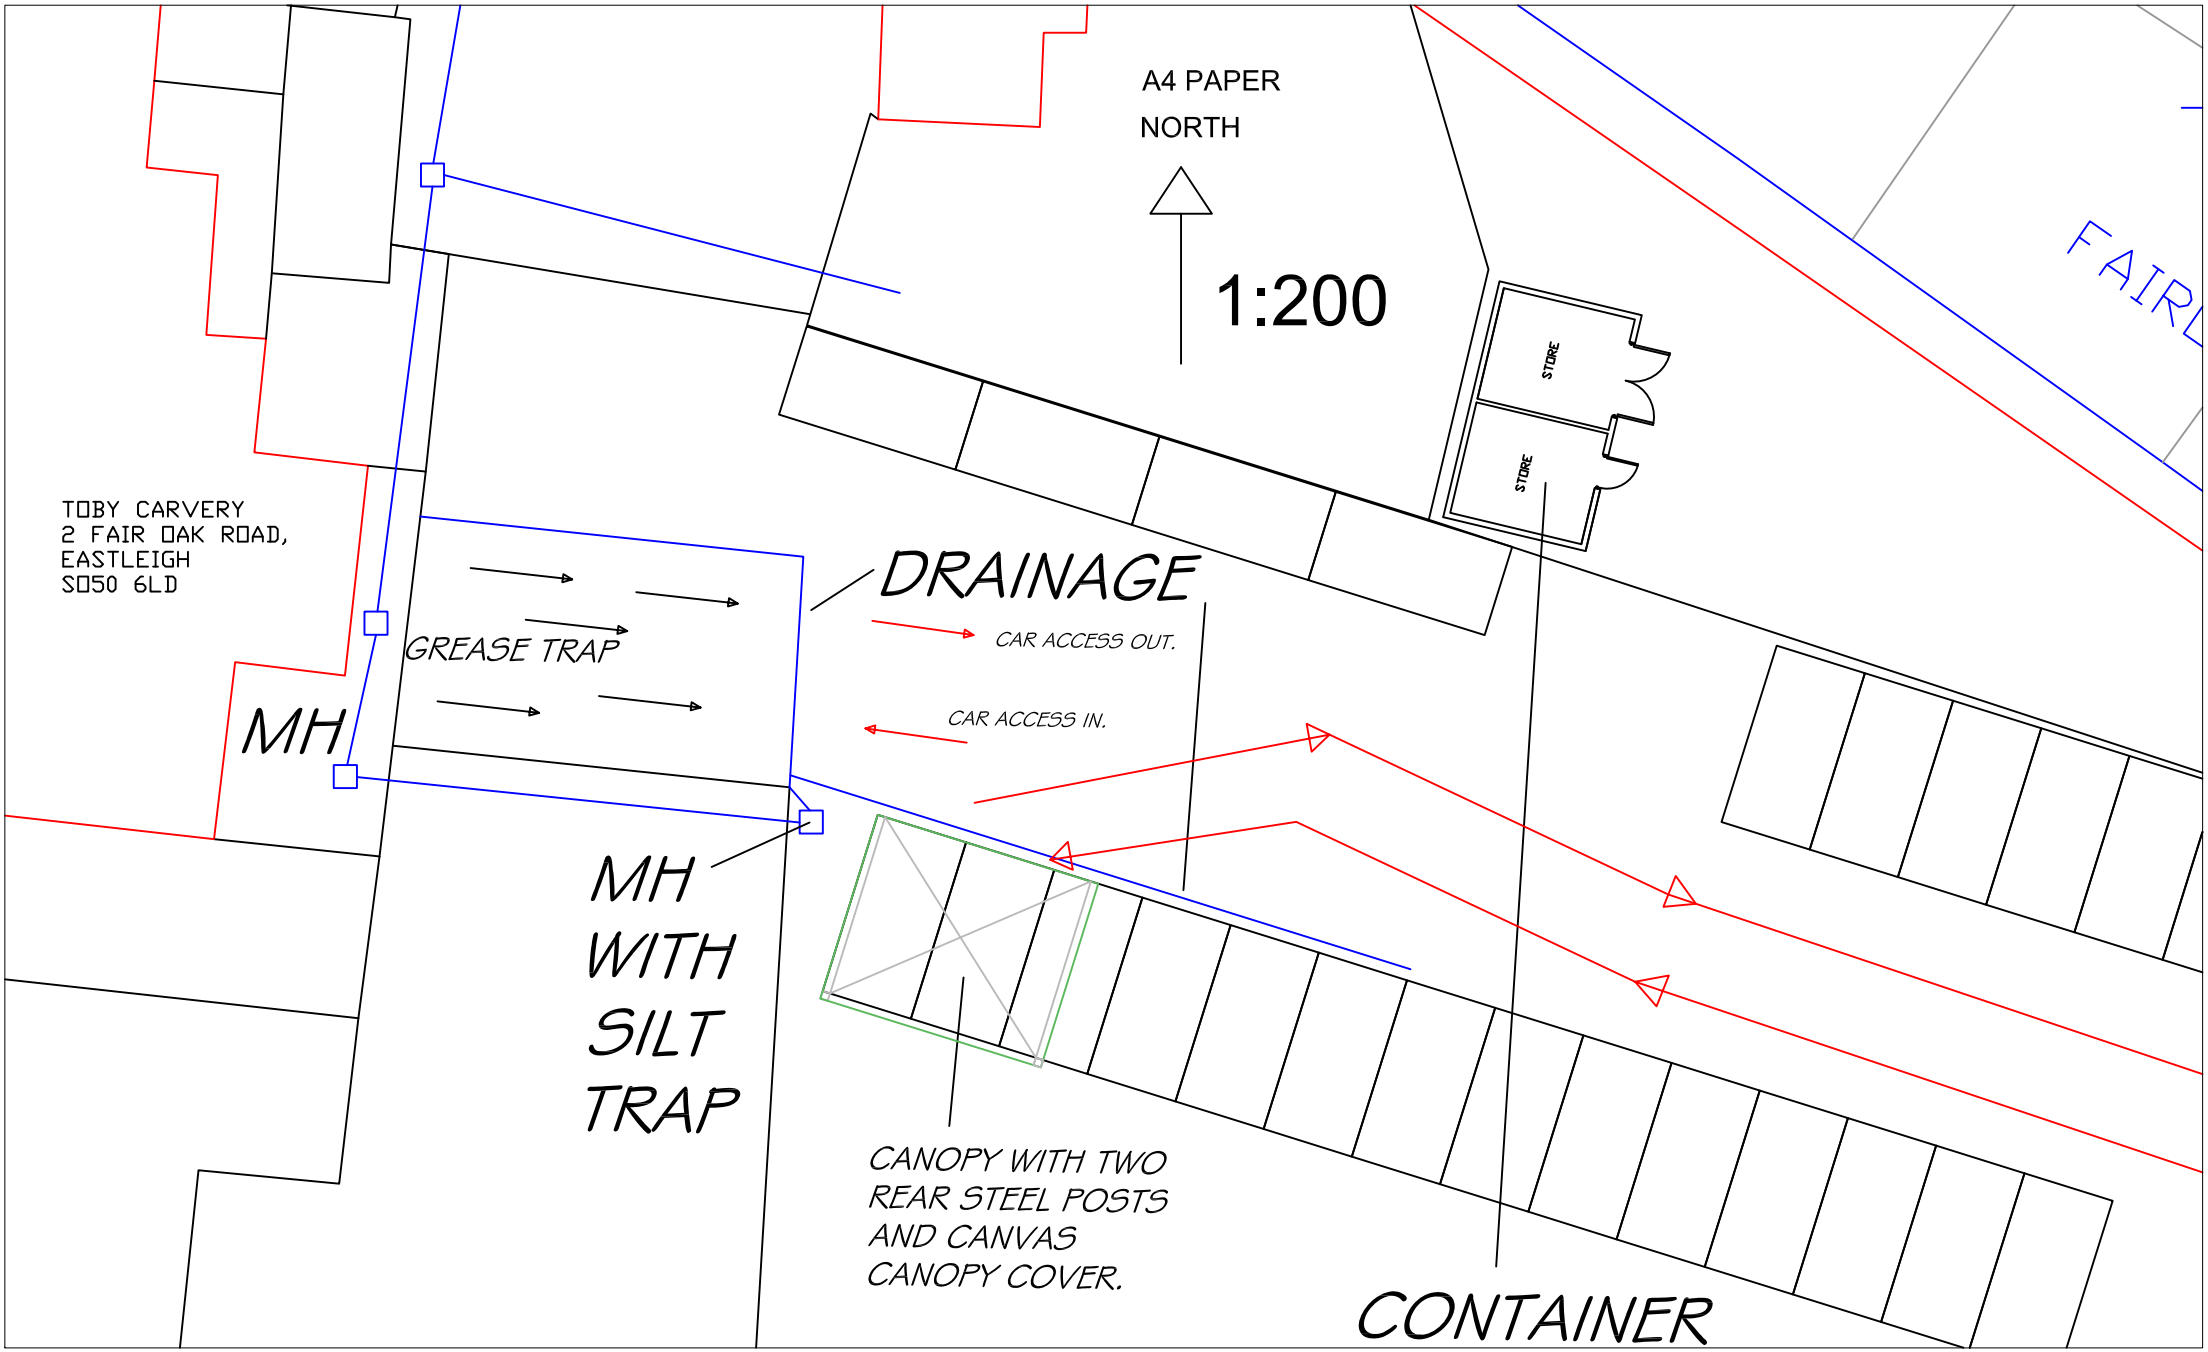

A4 PAPER
NORTH
1:200
STORE
STORE
TOBY CARVERY
2 FAIR OAK ROAD,
EASTLEIGH
SO50 6LD
DRAINAGE
CAR ACCESS OUT.
CAR ACCESS IN.
GREASE TRAP
MH
MH
WITH
SILT
TRAP
CANOPY WITH TWO
REAR STEEL POSTS
AND CANVAS
CANOPY COVER.
CONTAINER