Notes
Report any discrepancies to the author.

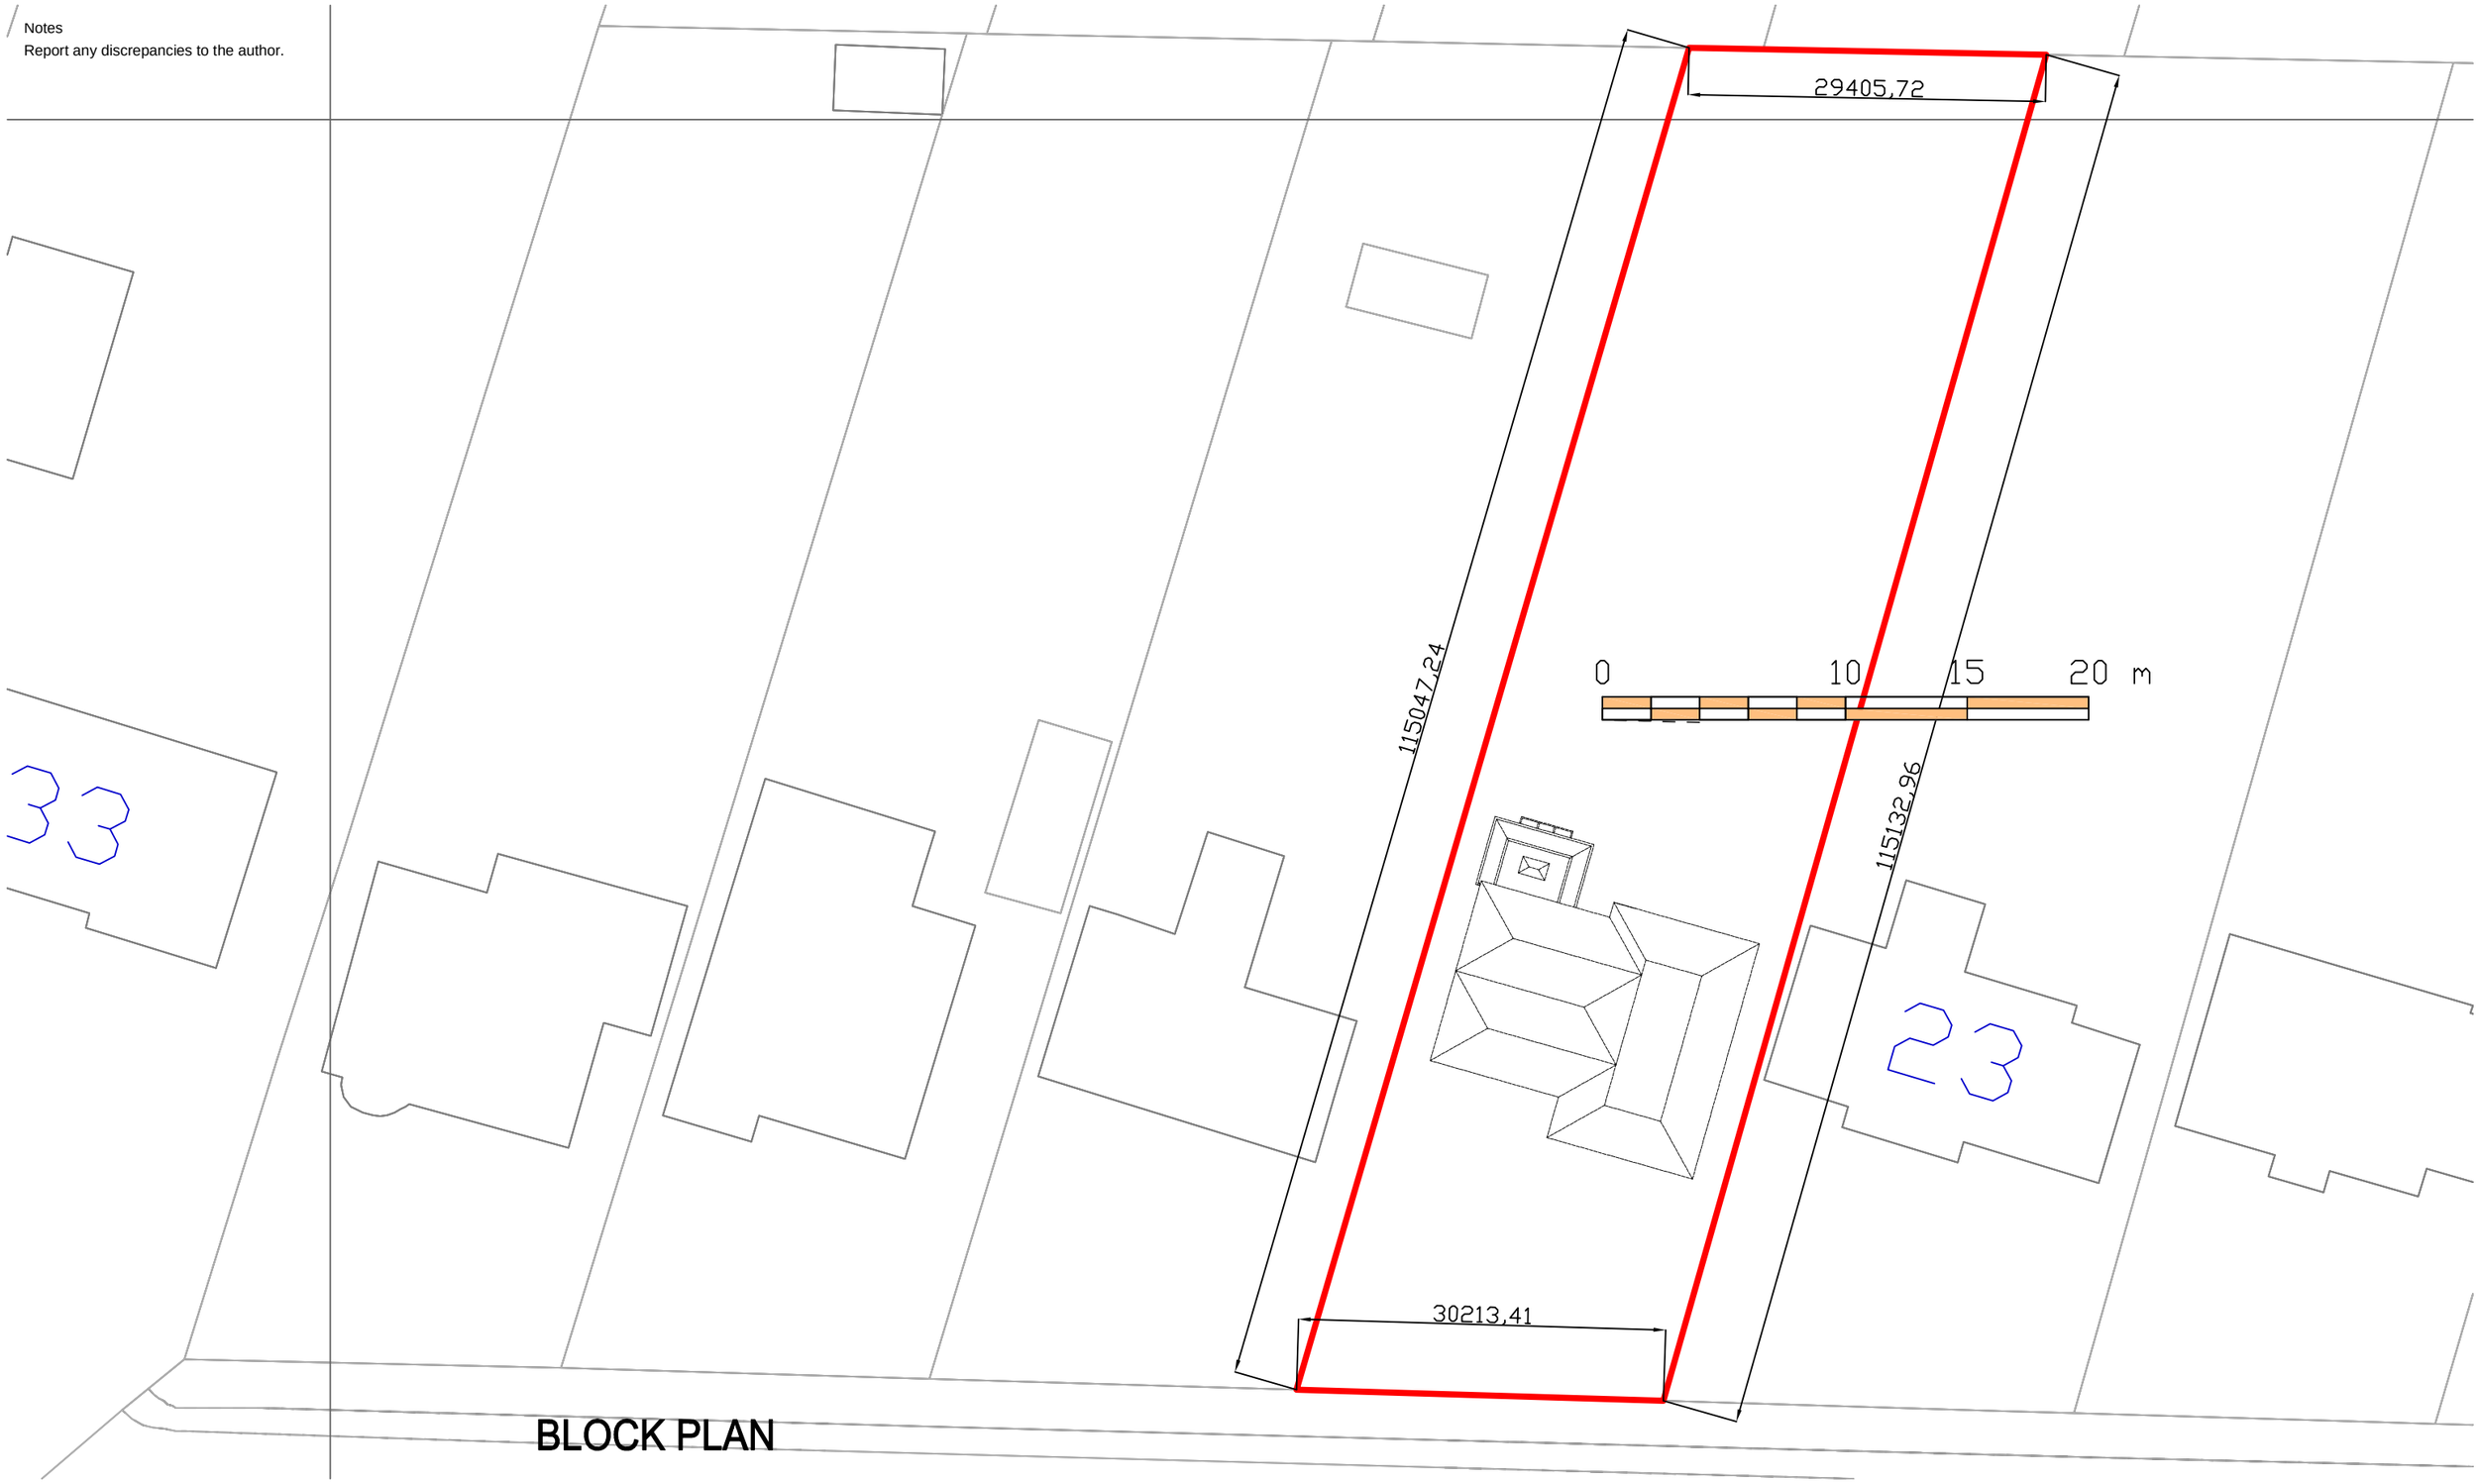

BLOCK PLAN

Revision Notes:		
Rev:	Date:	Description:
		Description

Date: JAN 16

Scale @ A3: 1/100

Drawing Status:	Drawn:	Checked:
STATUS	MS	dmm

Project:
25 Velmore Road
Chandlers Ford

Drawing Title:
Block Plan
as proposed

Temple Ford Design Ltd
templeforddesign@gmail.com 07857 979117

Client:
Mr and Mrs Richardson

Project:	Dwg No:	Rev:
1593	D01	0