
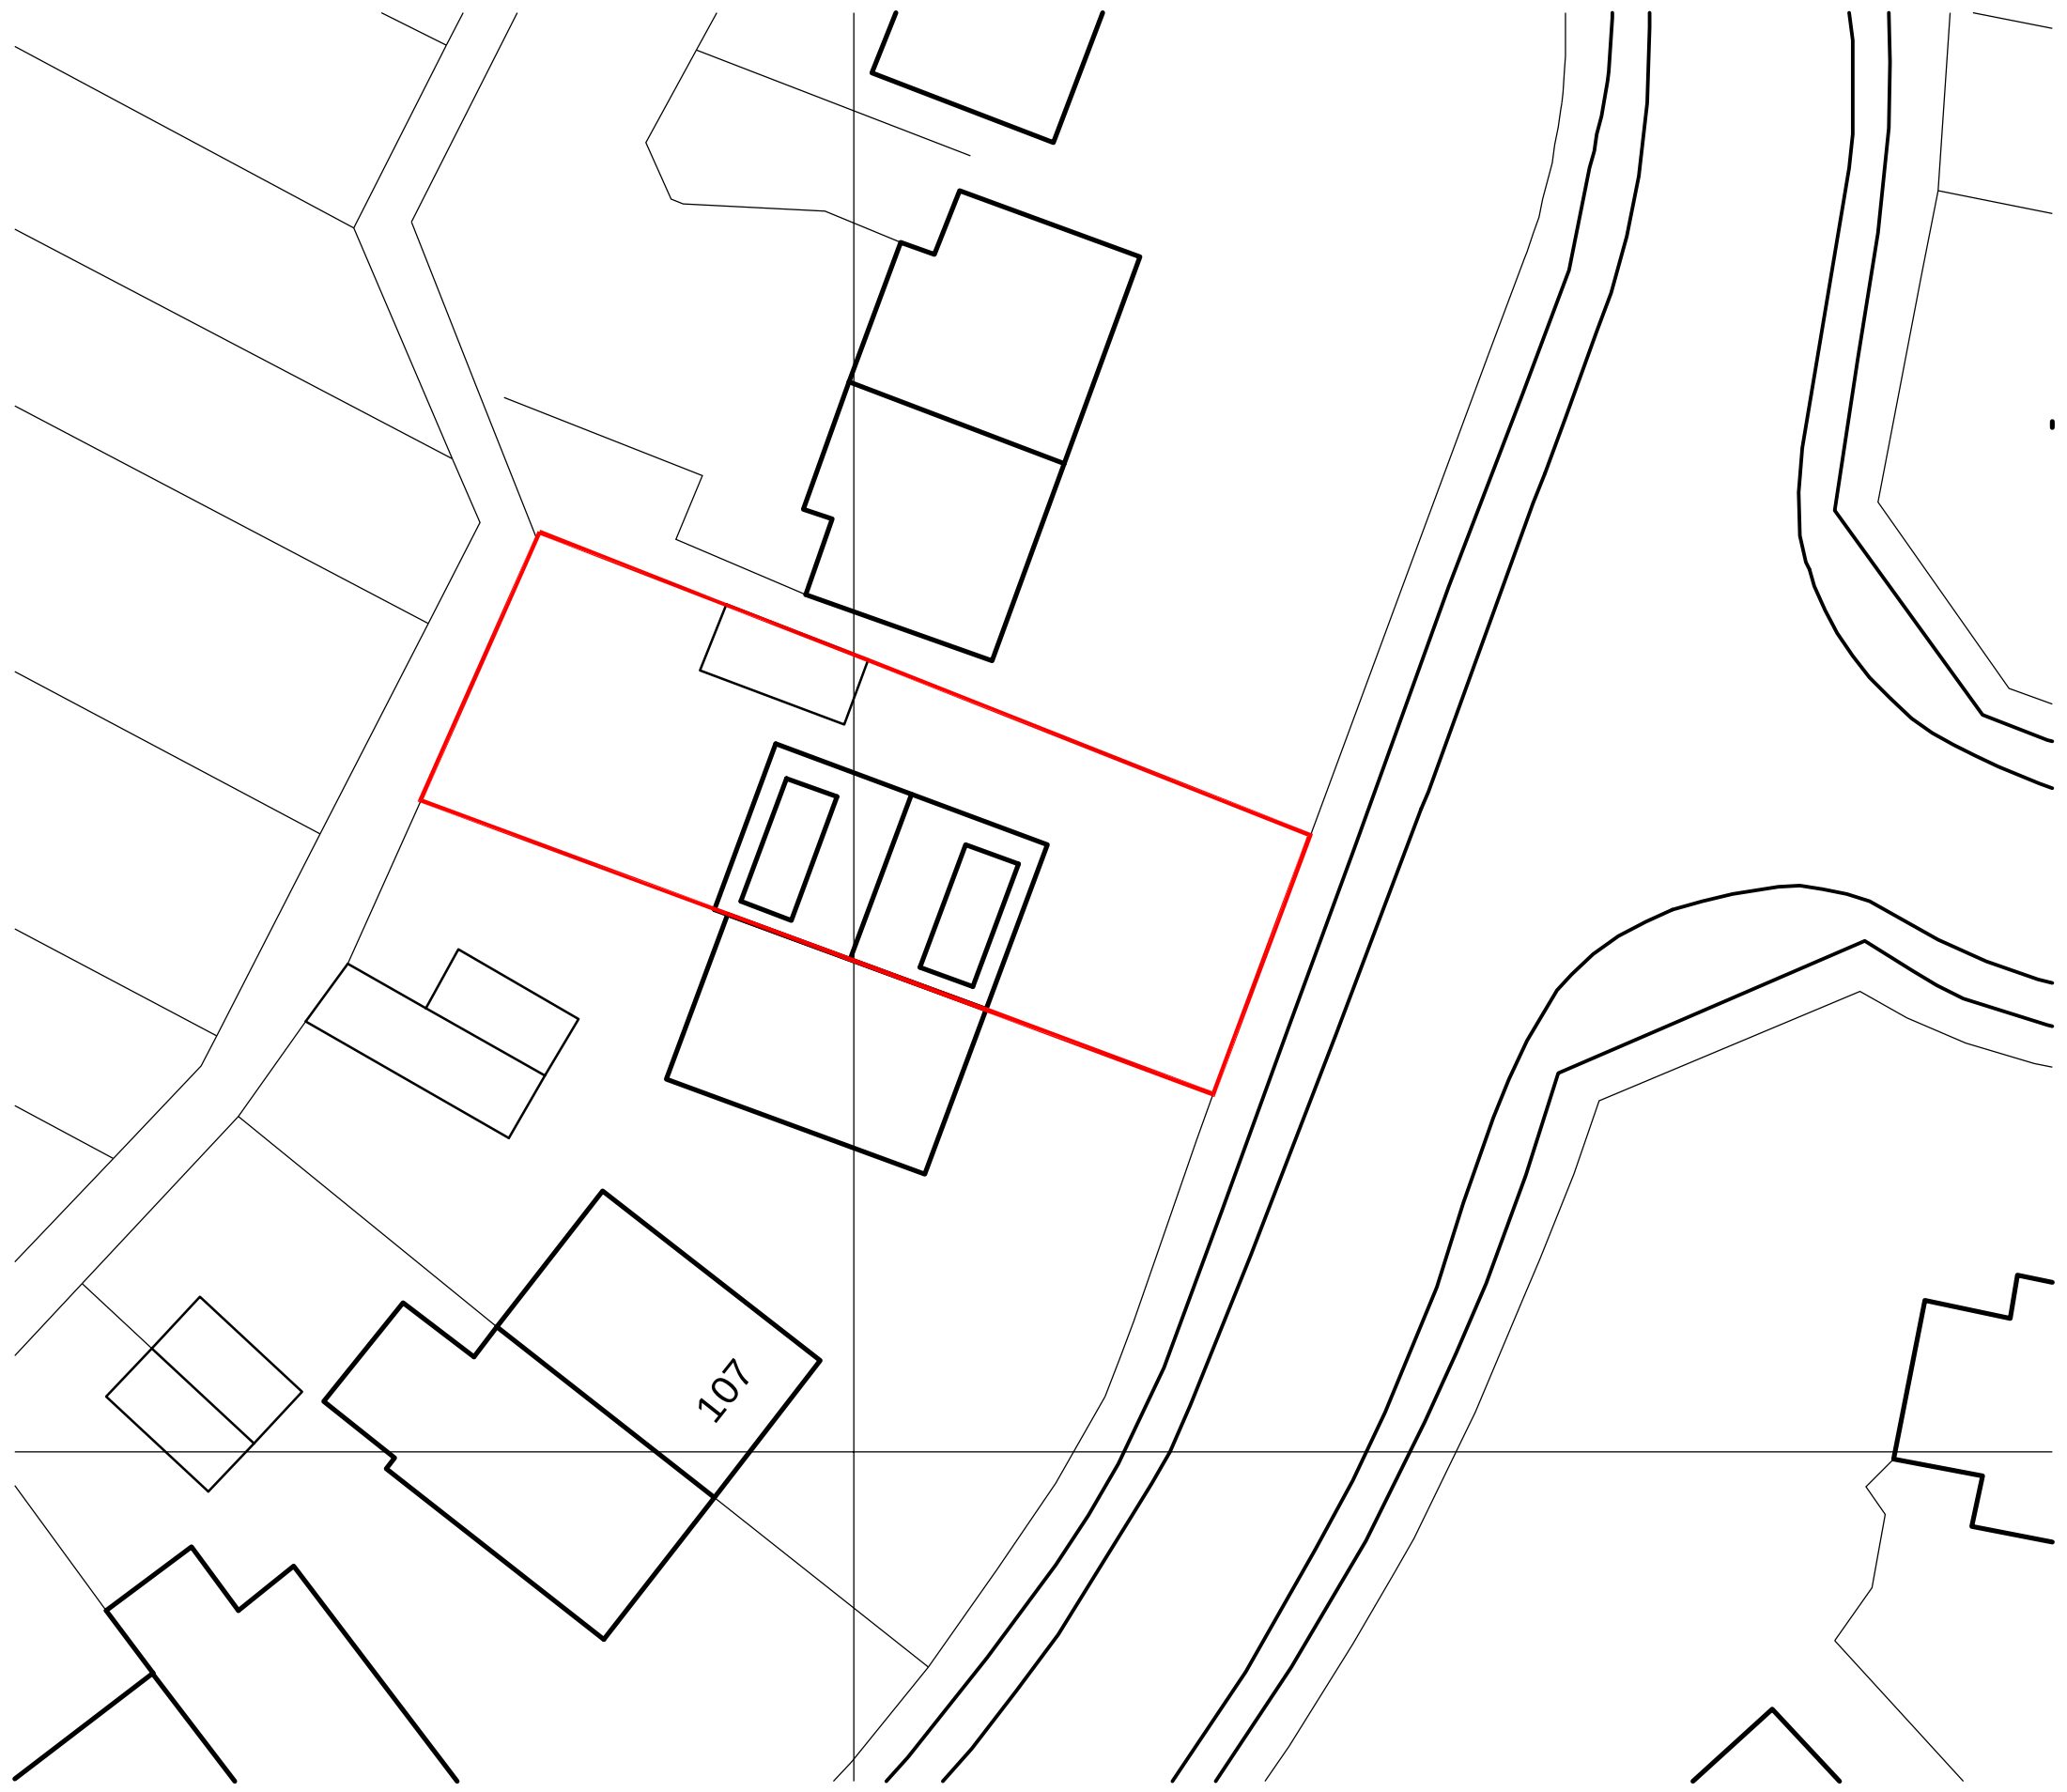



existing block plan 1:500

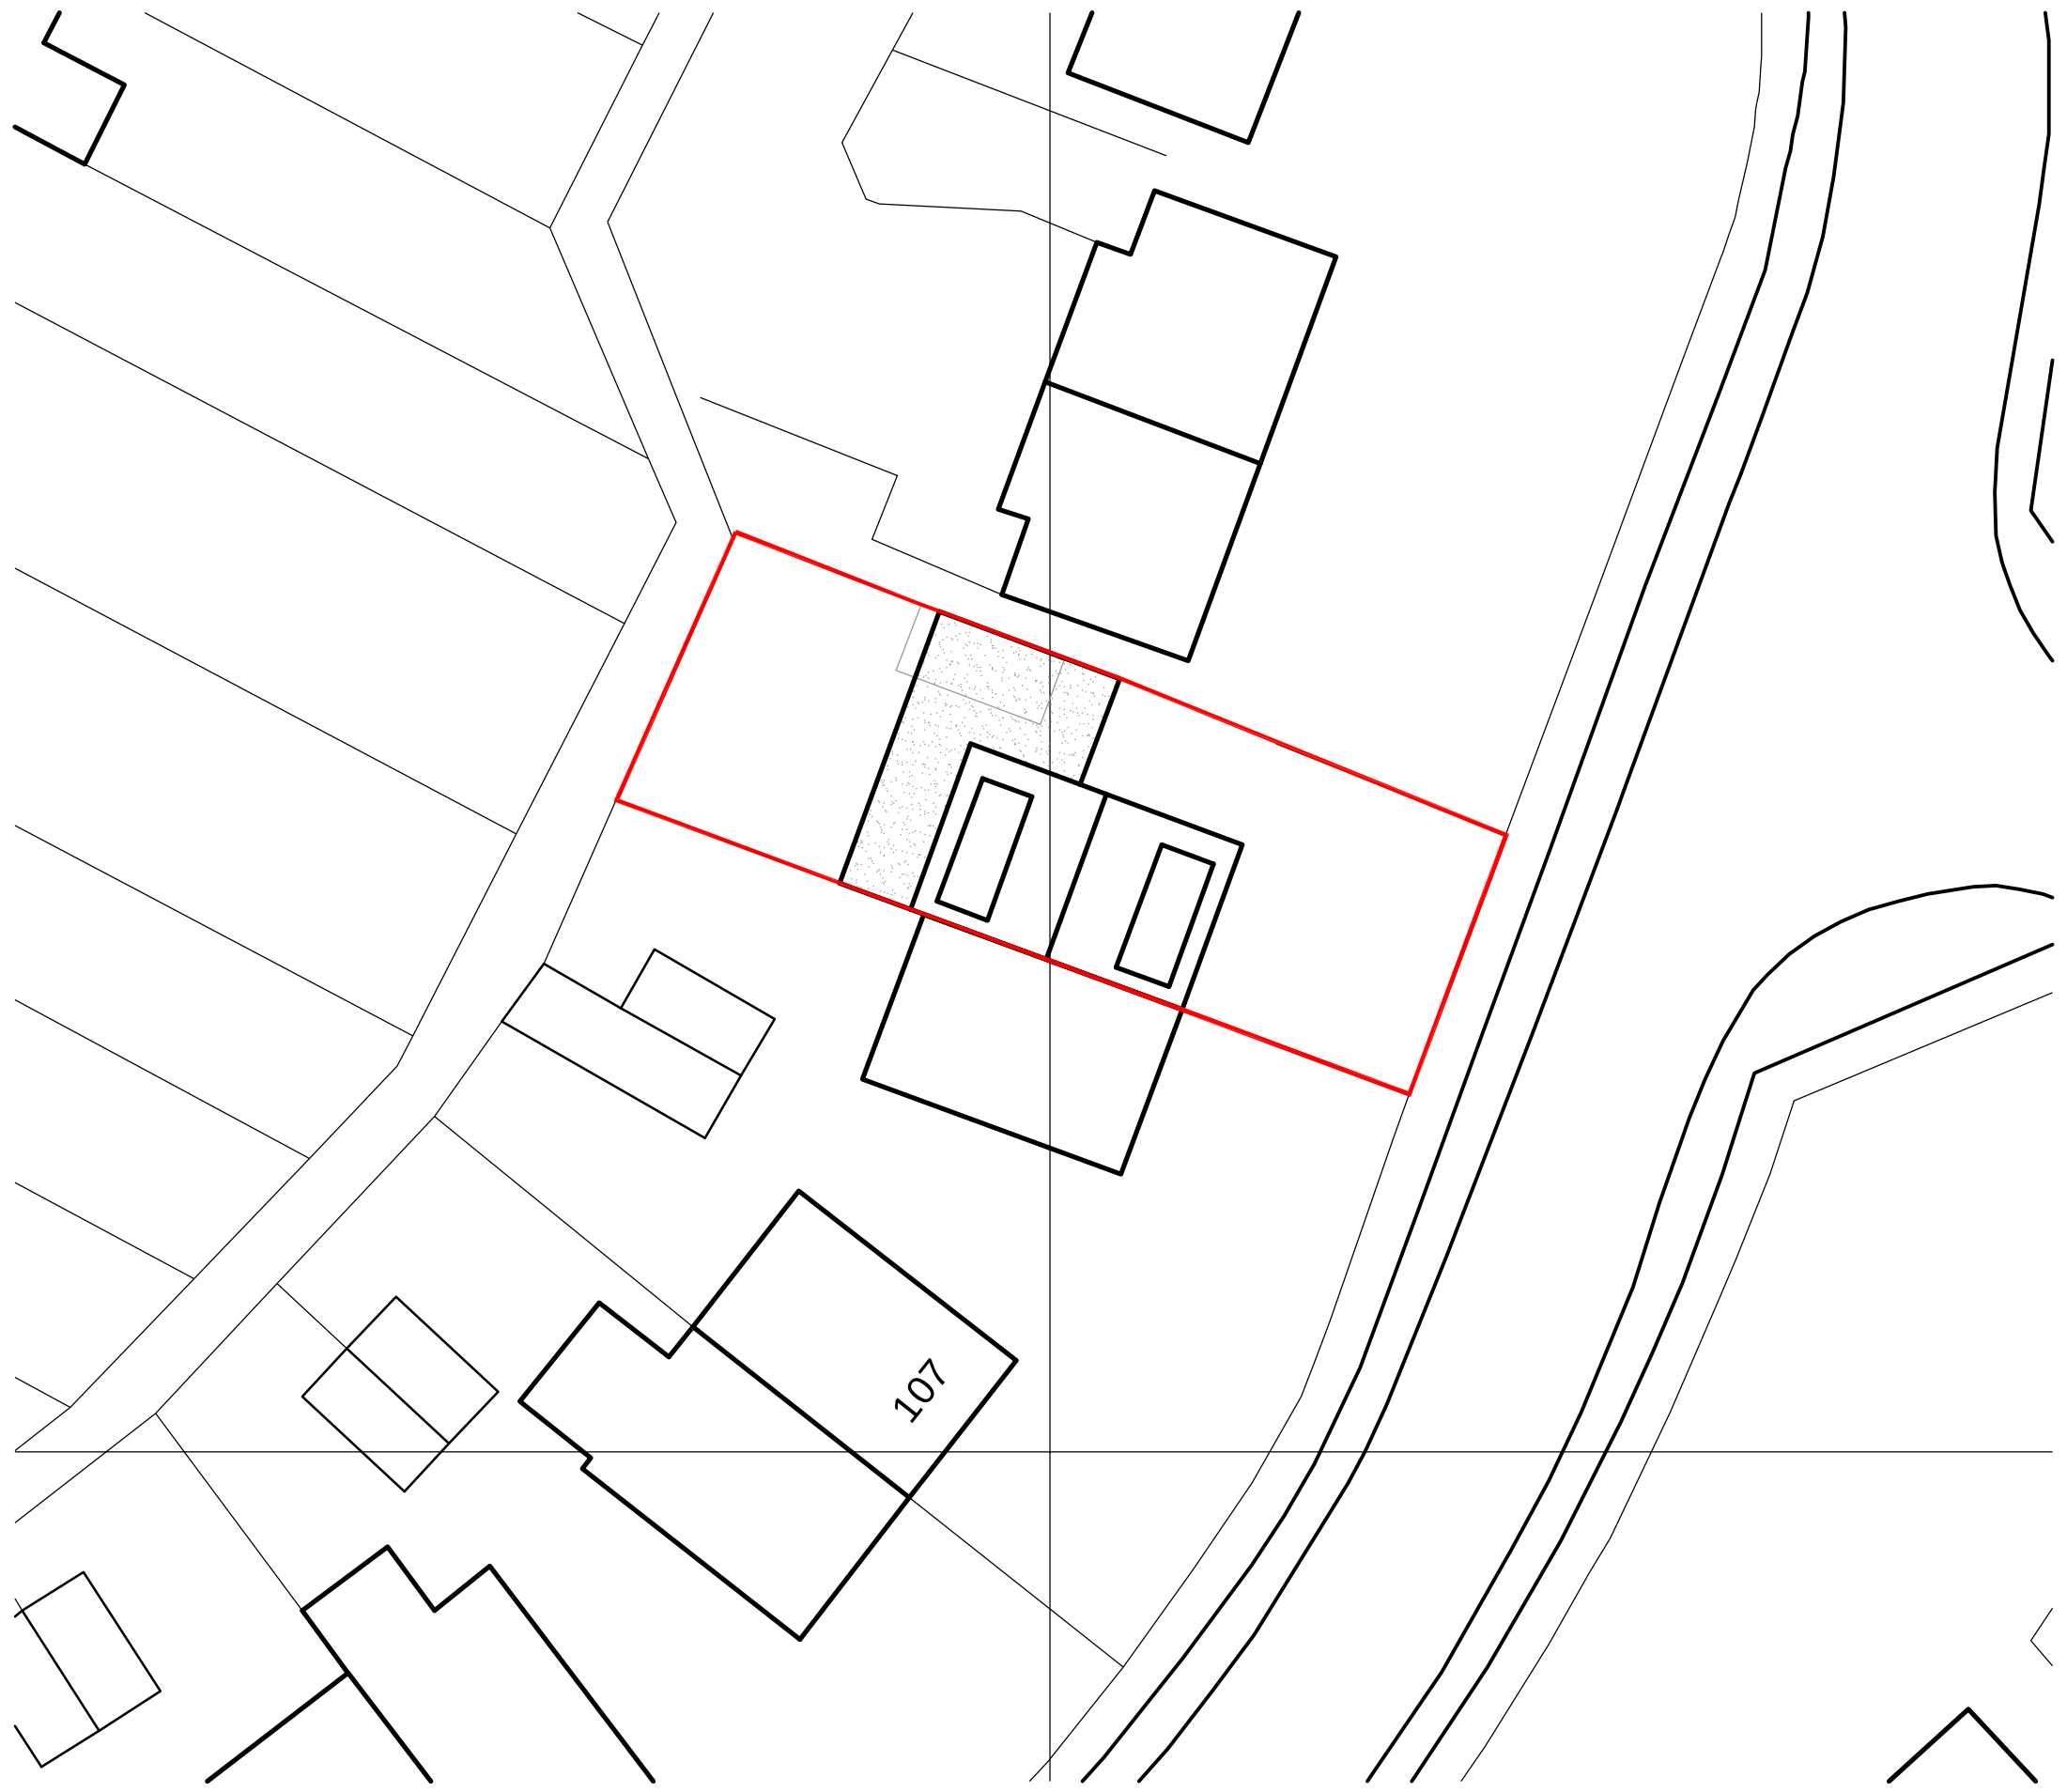


proposed block plan 1:500


Ordnance Survey (c) Crown Copyright 2010. All rights reserved. Licence number 100020449

existing location plan 1:1250


Ordnance Survey (c) Crown Copyright 2010. All rights reserved. Licence number 100020449

proposed location plan 1:1250

| Rev. | Description | Date |
|---|---|---|

bizzybluedesign ltd.
RIBA chartered architects
unit 43
abbey enterprise centre
premier way
romsey
SO51 9AQ

t : 01794 524200
e: enquiries@bizzybluedesign.com

project
111 Ashdown Road
Chandlers Ford
Hampshire
SO53 5QH

client
Mr & Mrs Yeeles

drawing
Existing & Proposed:
location & block plans

| date | drawn by | checked by |
|---|---|---|
| Aug 2010 | MB | LW |
| **drwg no.** | **revision** | **scale** |
| 1347/P/10 | - | varies@A3 |

SCALE : 1cm = 5m
1:500 0 5m 10m 20m

SCALE : 1cm = 12.5m
1:1250 0 12.5m 25m 50m

This drawing may only be scaled for the purposes of planning permission.

© Bizzy Blue Design