001

23 Burnetts Fields

SIDE / WEST (PROPOSED)

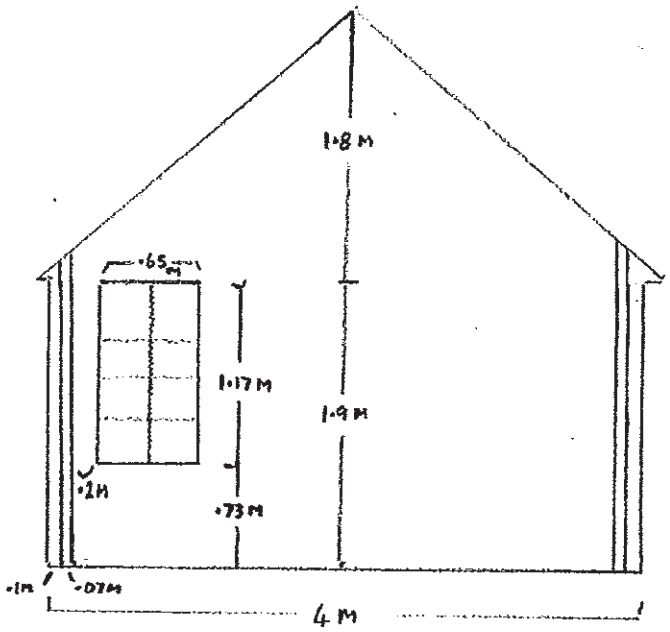

SIDE / EAST (EXISTING & PROPOSED)

SIDE / WEST (~~PROPOSED~~ EXISTING)

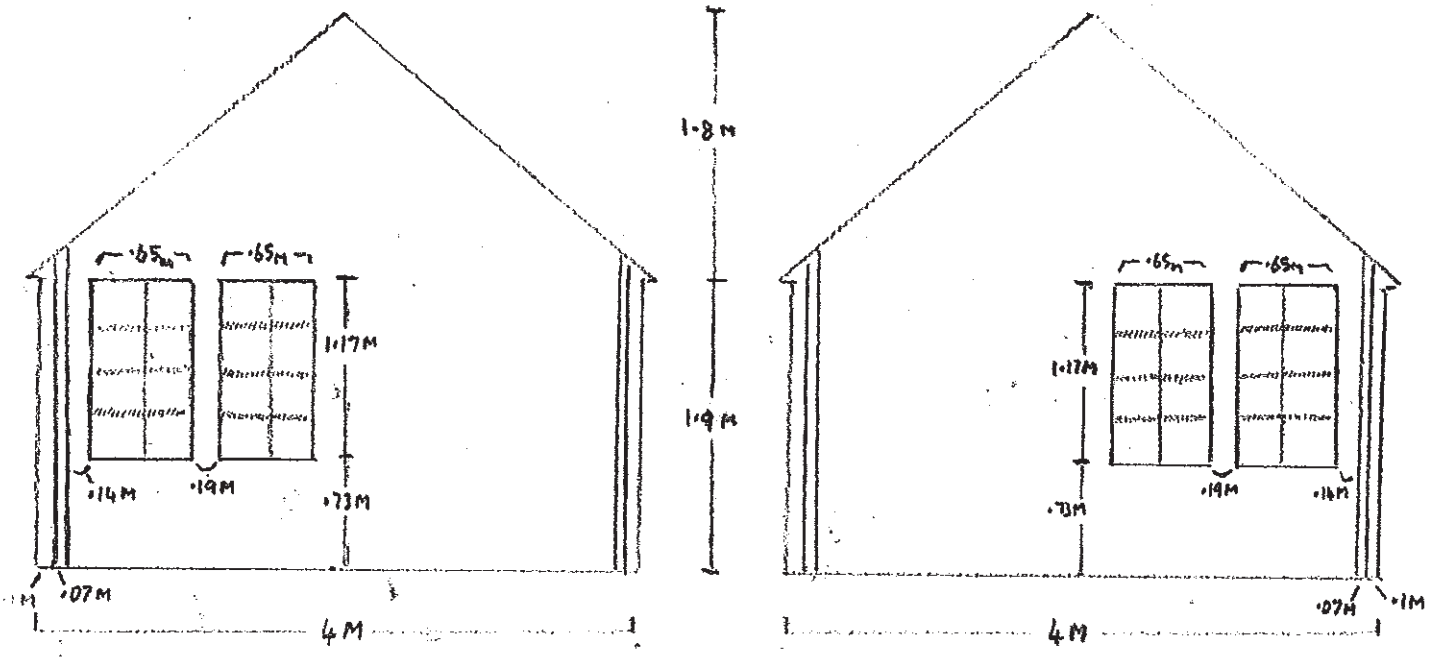

SCALE 1 : 500