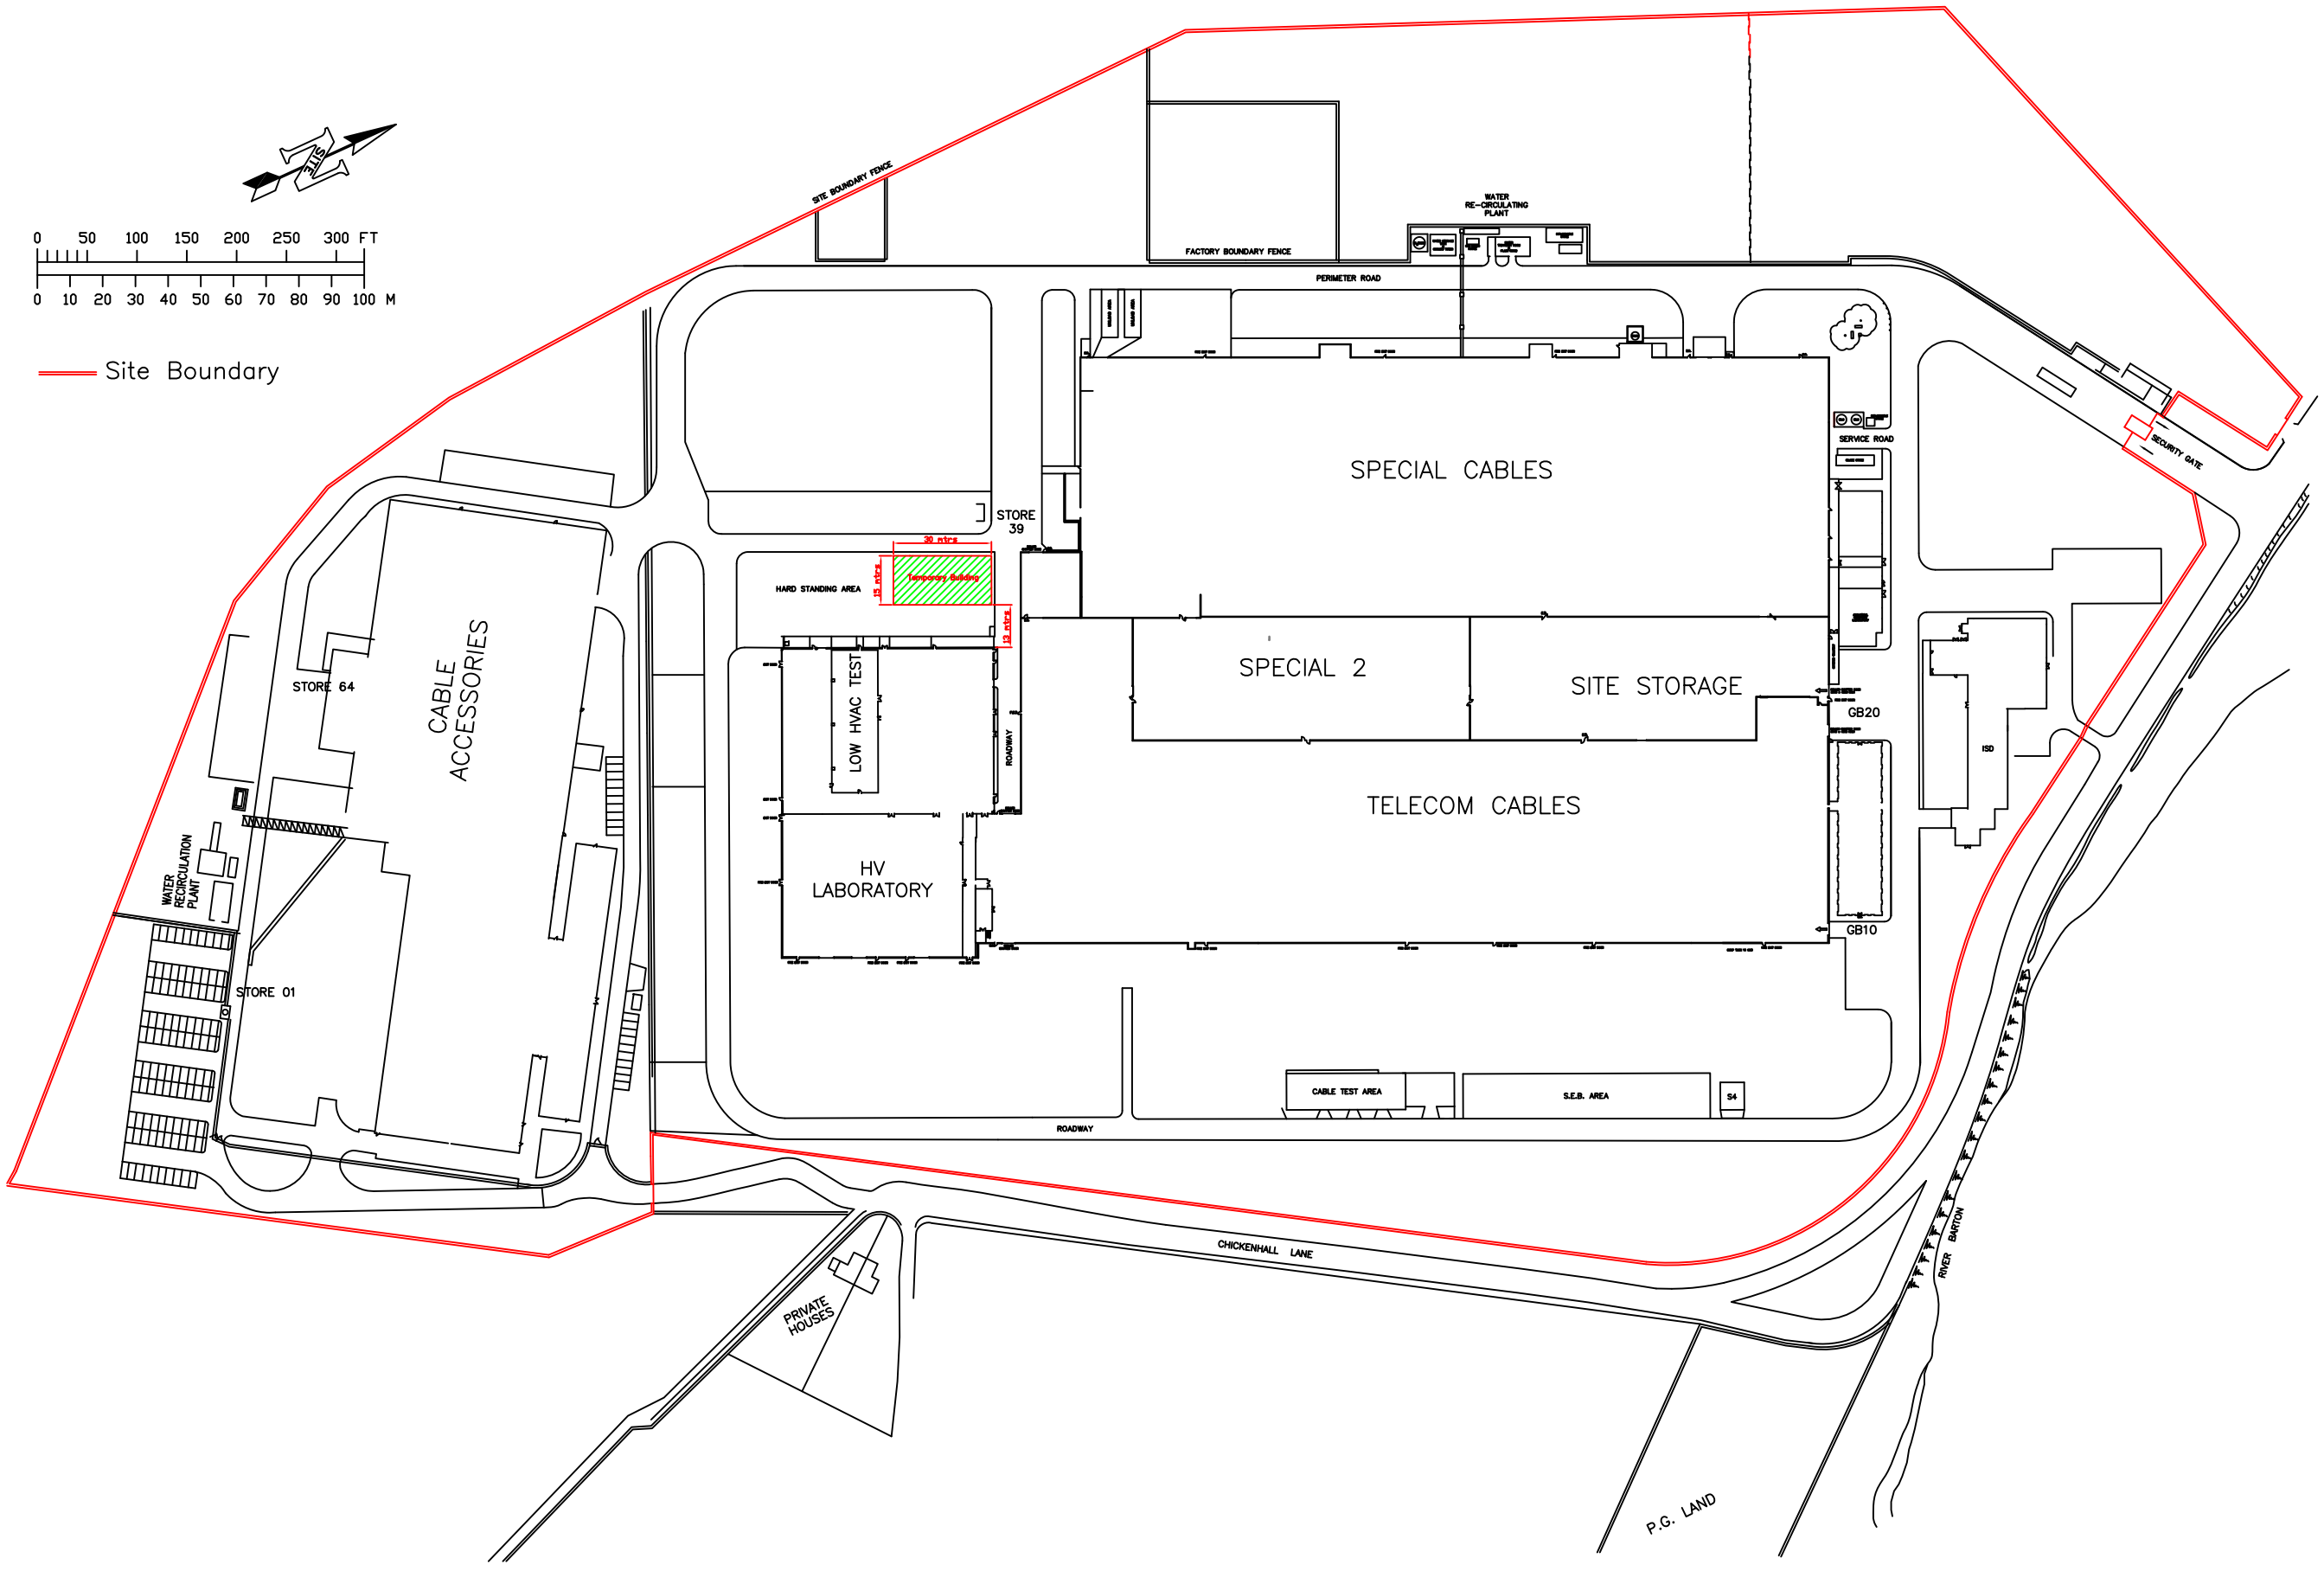
SITE
0 50 100 150 200 250 300 FT
0 10 20 30 40 50 60 70 80 90 100 M
Site Boundary
SITE BOUNDARY FENCE
FACTORY BOUNDARY FENCE
WATER RE-CIRCULATING PLANT
PERIMETER ROAD
SERVICE ROAD
SECURITY GATE
SPECIAL CABLES
STORE 39
30 mtrs
HARD STANDING AREA
15 mtrs
Temporary Building
12 mtrs
LOW HVAC TEST
ROADWAY
SPECIAL 2
SITE STORAGE
GB20
TELECOM CABLES
HV LABORATORY
GB10
ISD
STORE 64
CABLE ACCESSORIES
WATER RECIRCULATION PLANT
STORE 01
CABLE TEST AREA
S.E.B. AREA
54
ROADWAY
CHICKENHALL LANE
PRIVATE HOUSES
RIVER BARTON
P.G. LAND