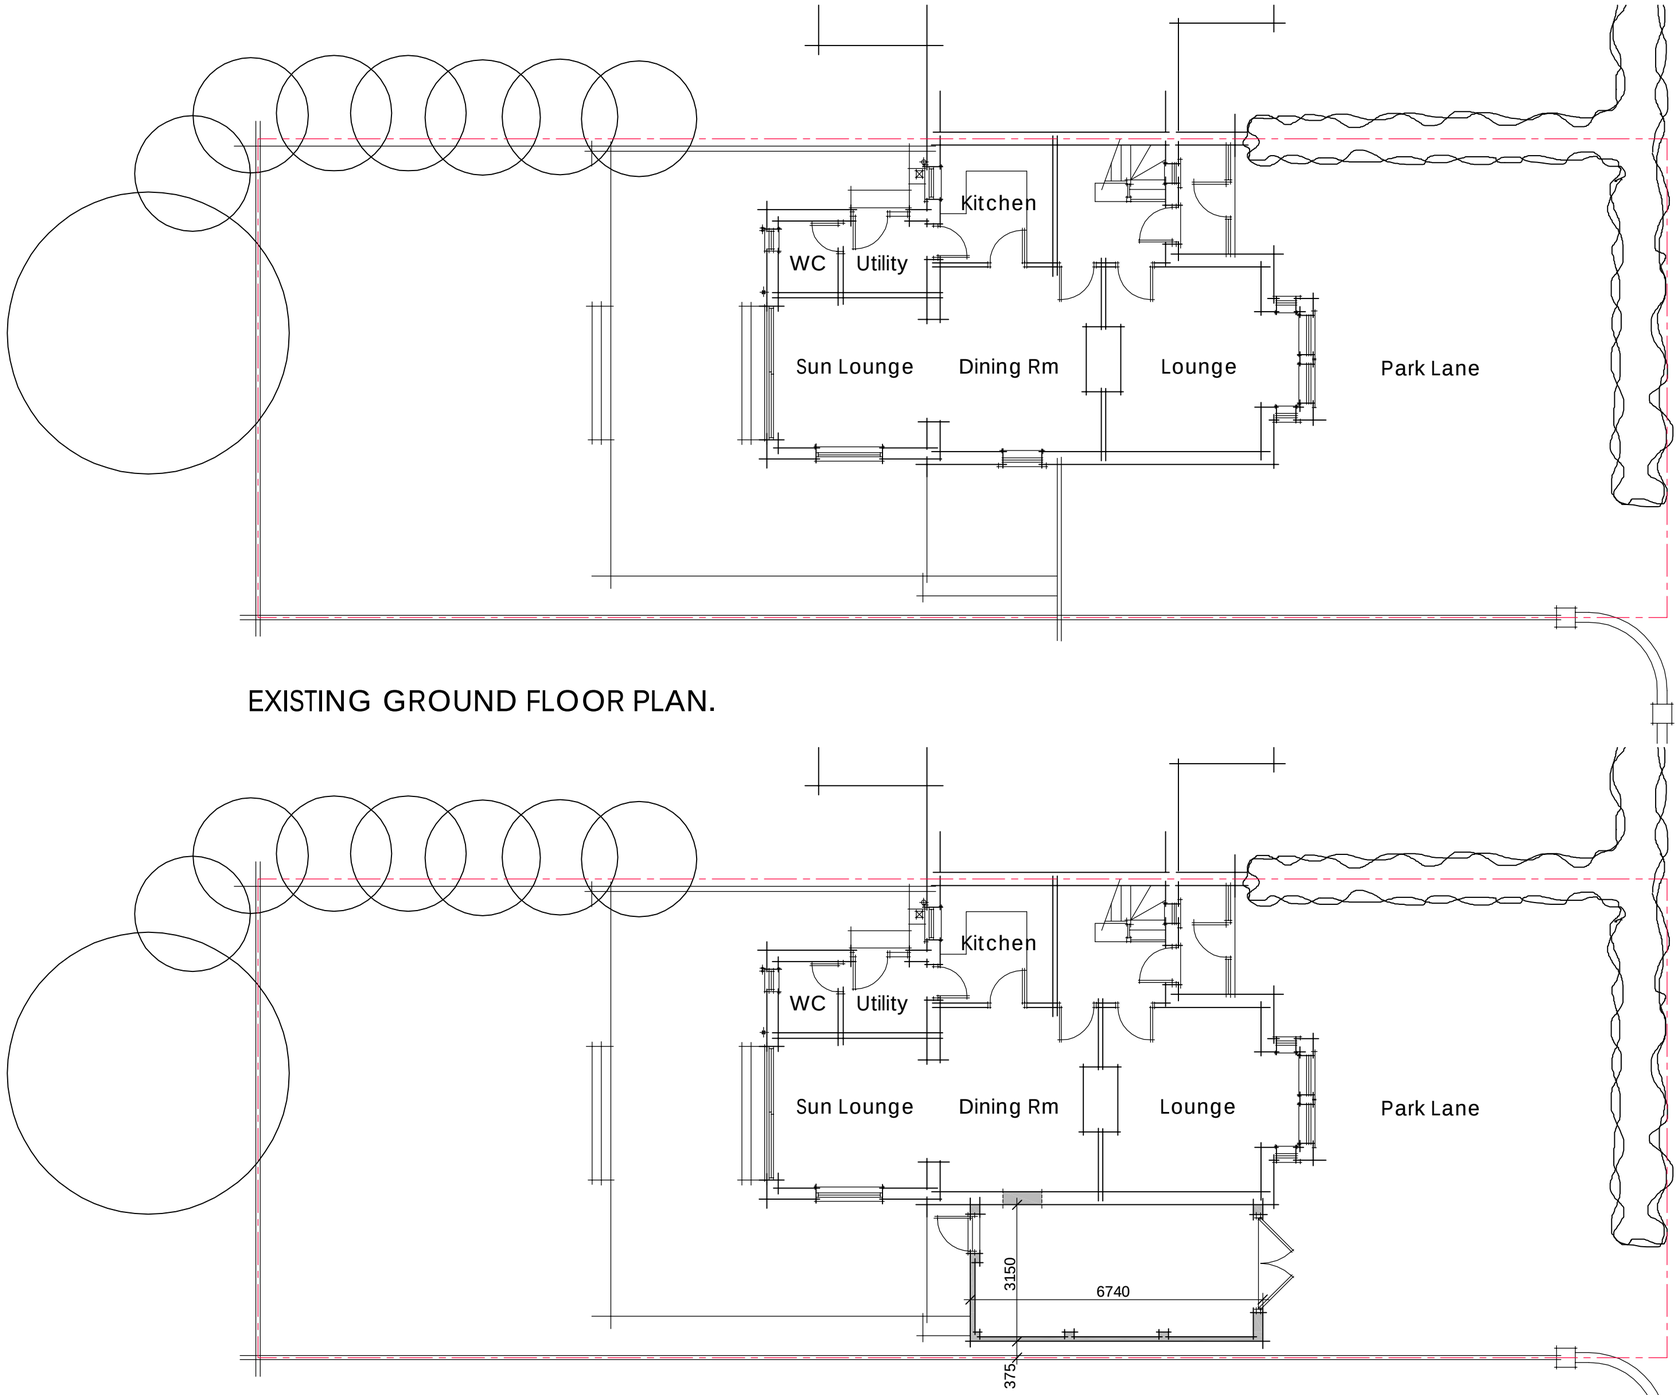

EXISTING GROUND FLOOR PLAN.

PROPOSED GROUND FLOOR PLAN.

1:100 0 1 2 4 7 10.M.

Garage Extension.
Park lane,
Kanes Hill.

Existing and Proposed Layout.

Scale: 1:100 @ A2

Dwg. No: 121106 / 02.