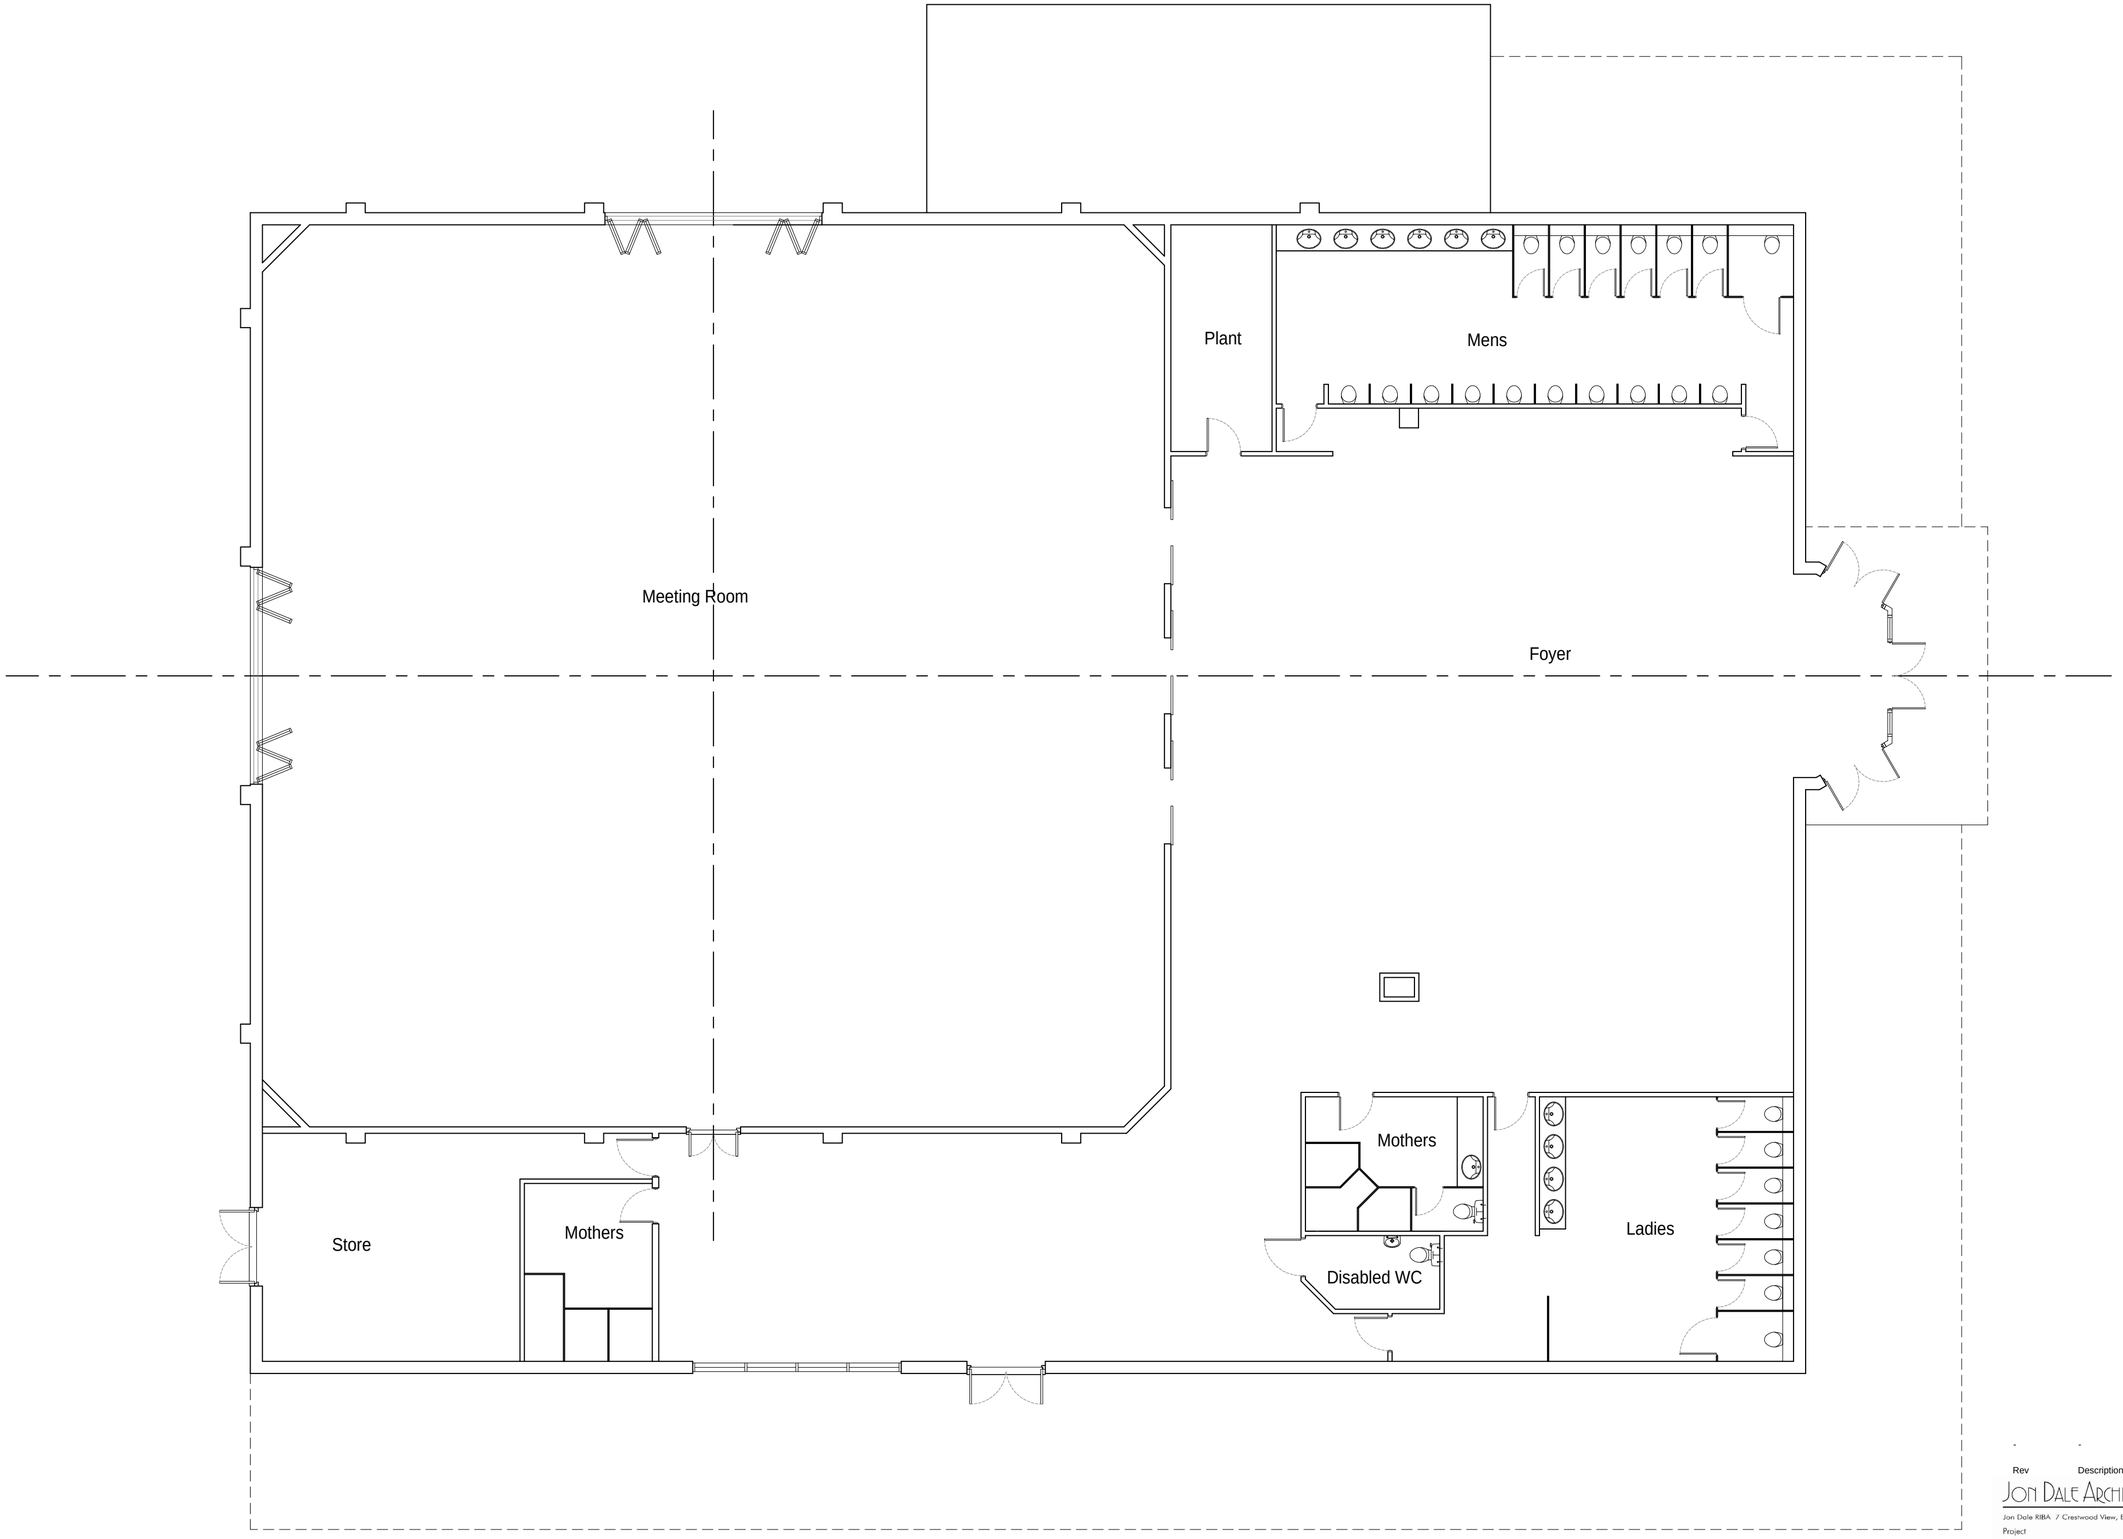

scale 1:100

0 2m 4m

Rev	Description	Date
-	-	-

JON DALE ARCHITECT LTD.
Jon Dale RIBA 7 Crestwood View, Eastleigh, Hampshire, SO50 4NF Tel: 07787 575126 E-mail: jondalearchitect@gmail.com

Project
The Meeting Room, Chestnut Avenue

Title
Proposed Floor Plans

Scale	Date	Drawn	Checked	Job No.	Drawing. No.	Revision
1:100@A2	July '16	JD		JD-05	03	-