North

Notes:
All drawings to be read in conjunction with all other drawings as noted on issue sheet.

Extent of Site Boundary indicated thus:

AMENDED PLAN
EASTLEIGH BOROUGH COUNCIL
DEVELOPMENT CONTROL SERVICE
PLAN No. F/10/67653
Date Rec'd: 24 AUG 2010
Decision:

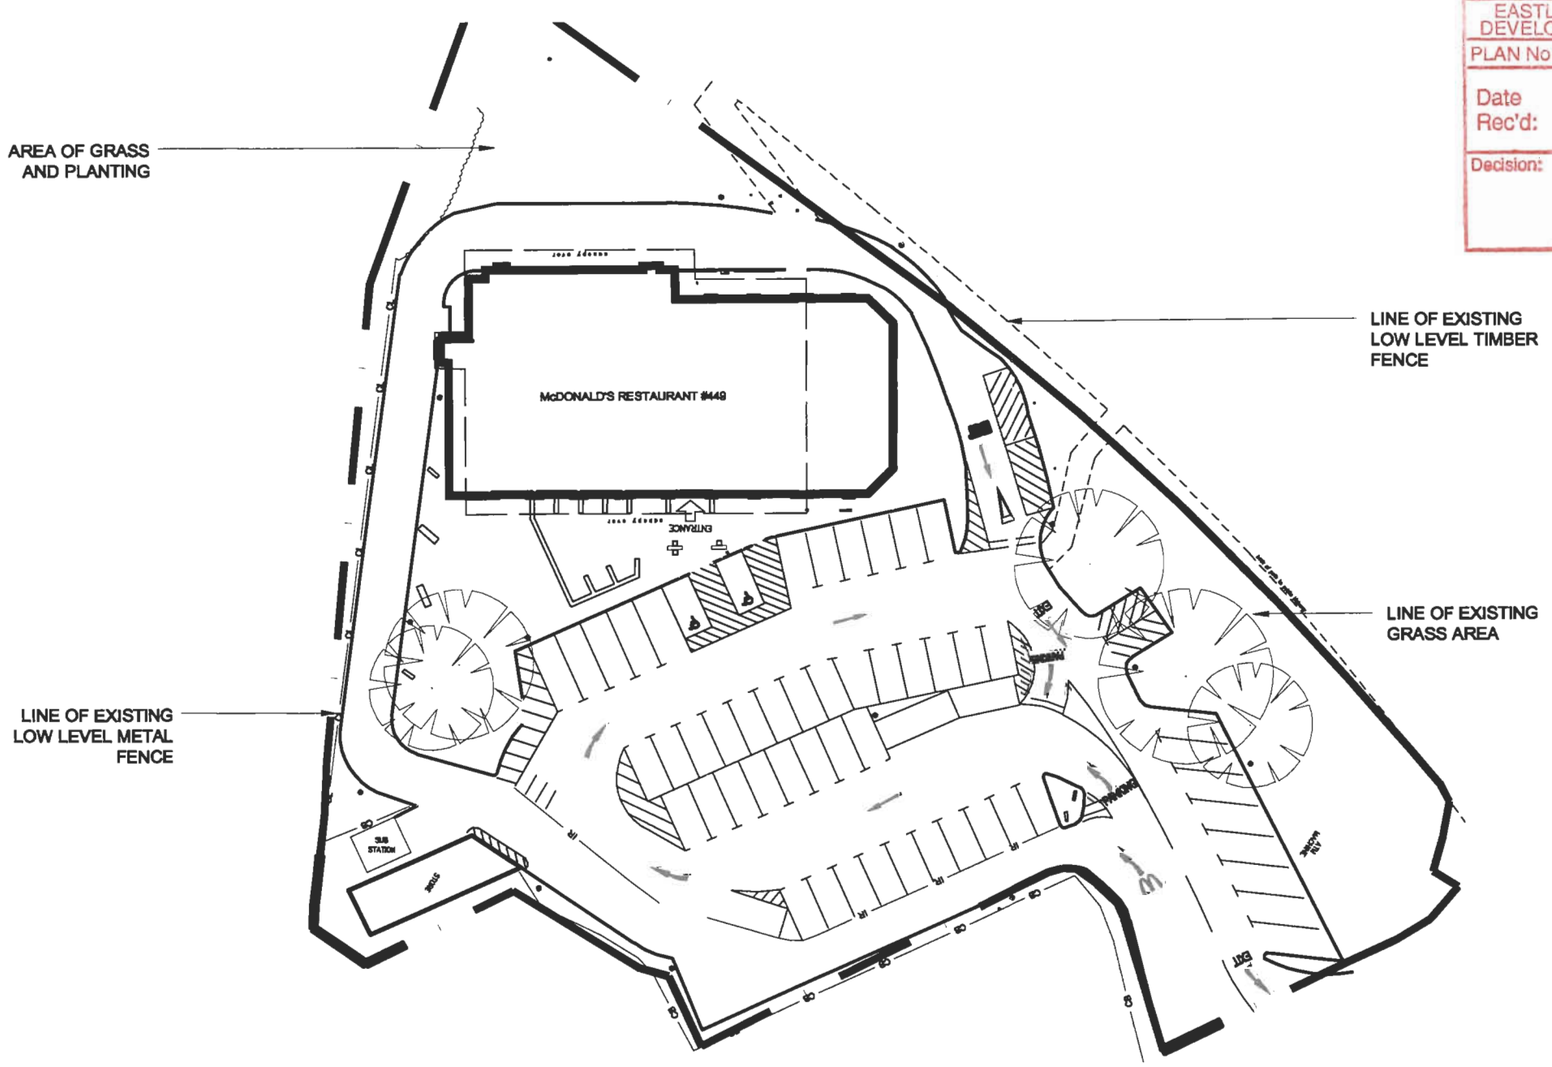

SITE FINISHES	
PERIMETER FENCE	LOW LEVEL TIMBER
BOUNDARY WALL	N/A
CAR PARK FINISH	ASPHALT
DRIVE THRU FINISH	BLOCK PAVING
PATIO FINISH	CONCRETE SLABS
FOOTPATHS	CONCRETE SLABS
SOFT LANDSCAPING	HEDGES & SHRUBS

REV.	DATE.	DRAWING REVISIONS.	BY.	CHECKED

GENERAL NOTES:
All works are to be undertaken in accordance with the Building Regulations and the latest British Standards.
All proprietary materials and products are to be used strictly in accordance with the manufacturers recommendations.
All dimensions to be checked on site prior to construction.

PROPOSED DEVELOPMENT AT
Hedge End Retail Park
Southhampton SO30 2UH

STORE No :- 0449

ON BEHALF OF :-
McDonald's Restaurants Ltd

DRAWING TITLE :-
Block Plan

DRAWN BY	CHECKED BY	DRAWING No.	REV No.
MM	JC	4336-449-02	/
SCALE & SIZE 1:500@A3	DATE 27.07.10		

BLOCK PLAN

SCALE BAR
0 10 20 50m