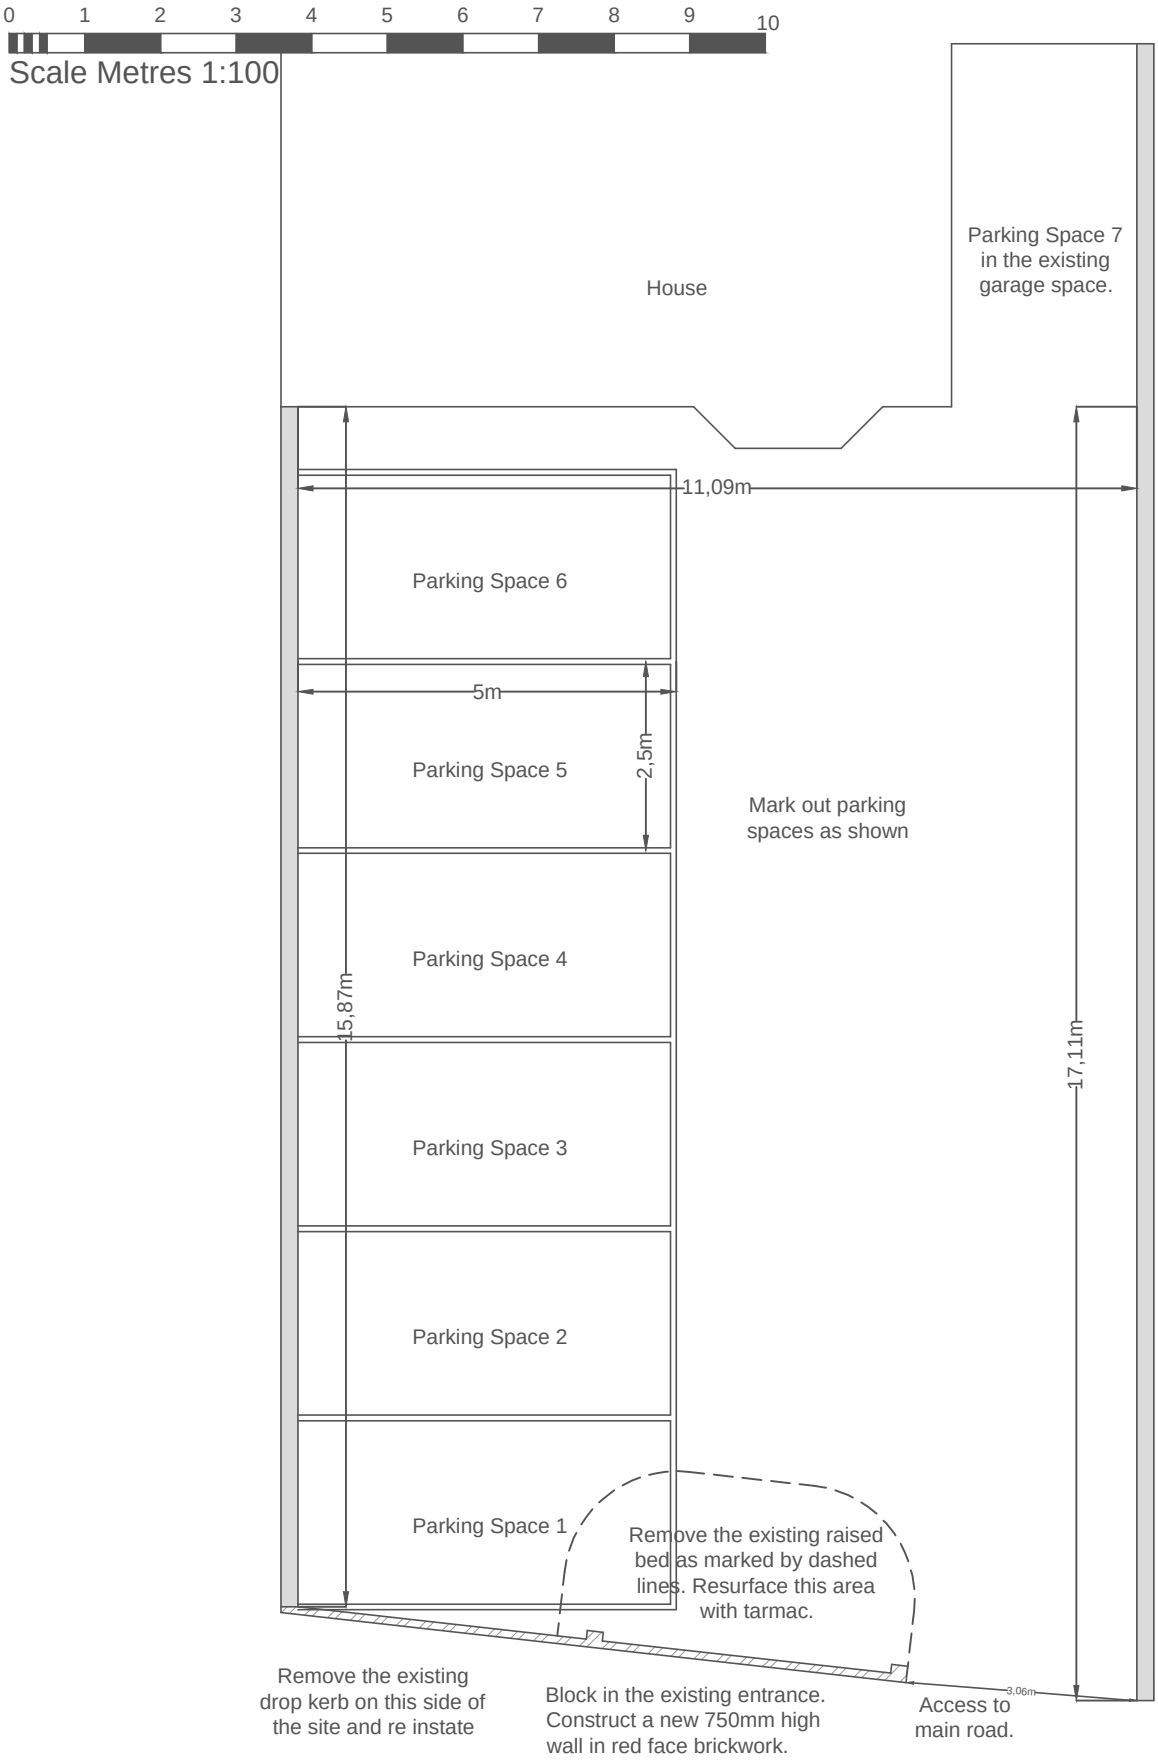

FRONT SITE PLAN 1:100

unsted design

Client: MAKING MIRACLES NURSERY
Property Address: 93 BOURNEMOUTH ROAD
CHANDLERS FORD
EASTLEIGH
SO53 3AQ

Drawing Contents: PARKING DETAIL
Purpose: CONDITIONS RELEASE APPLICATION
Scale: 1:100
Date: 30th October 2012 *Drawn by:* MKU

Revision:

Drawing Number	Client	Type	Job No	Sheet size
001	OGDEN	PP	40812	A4