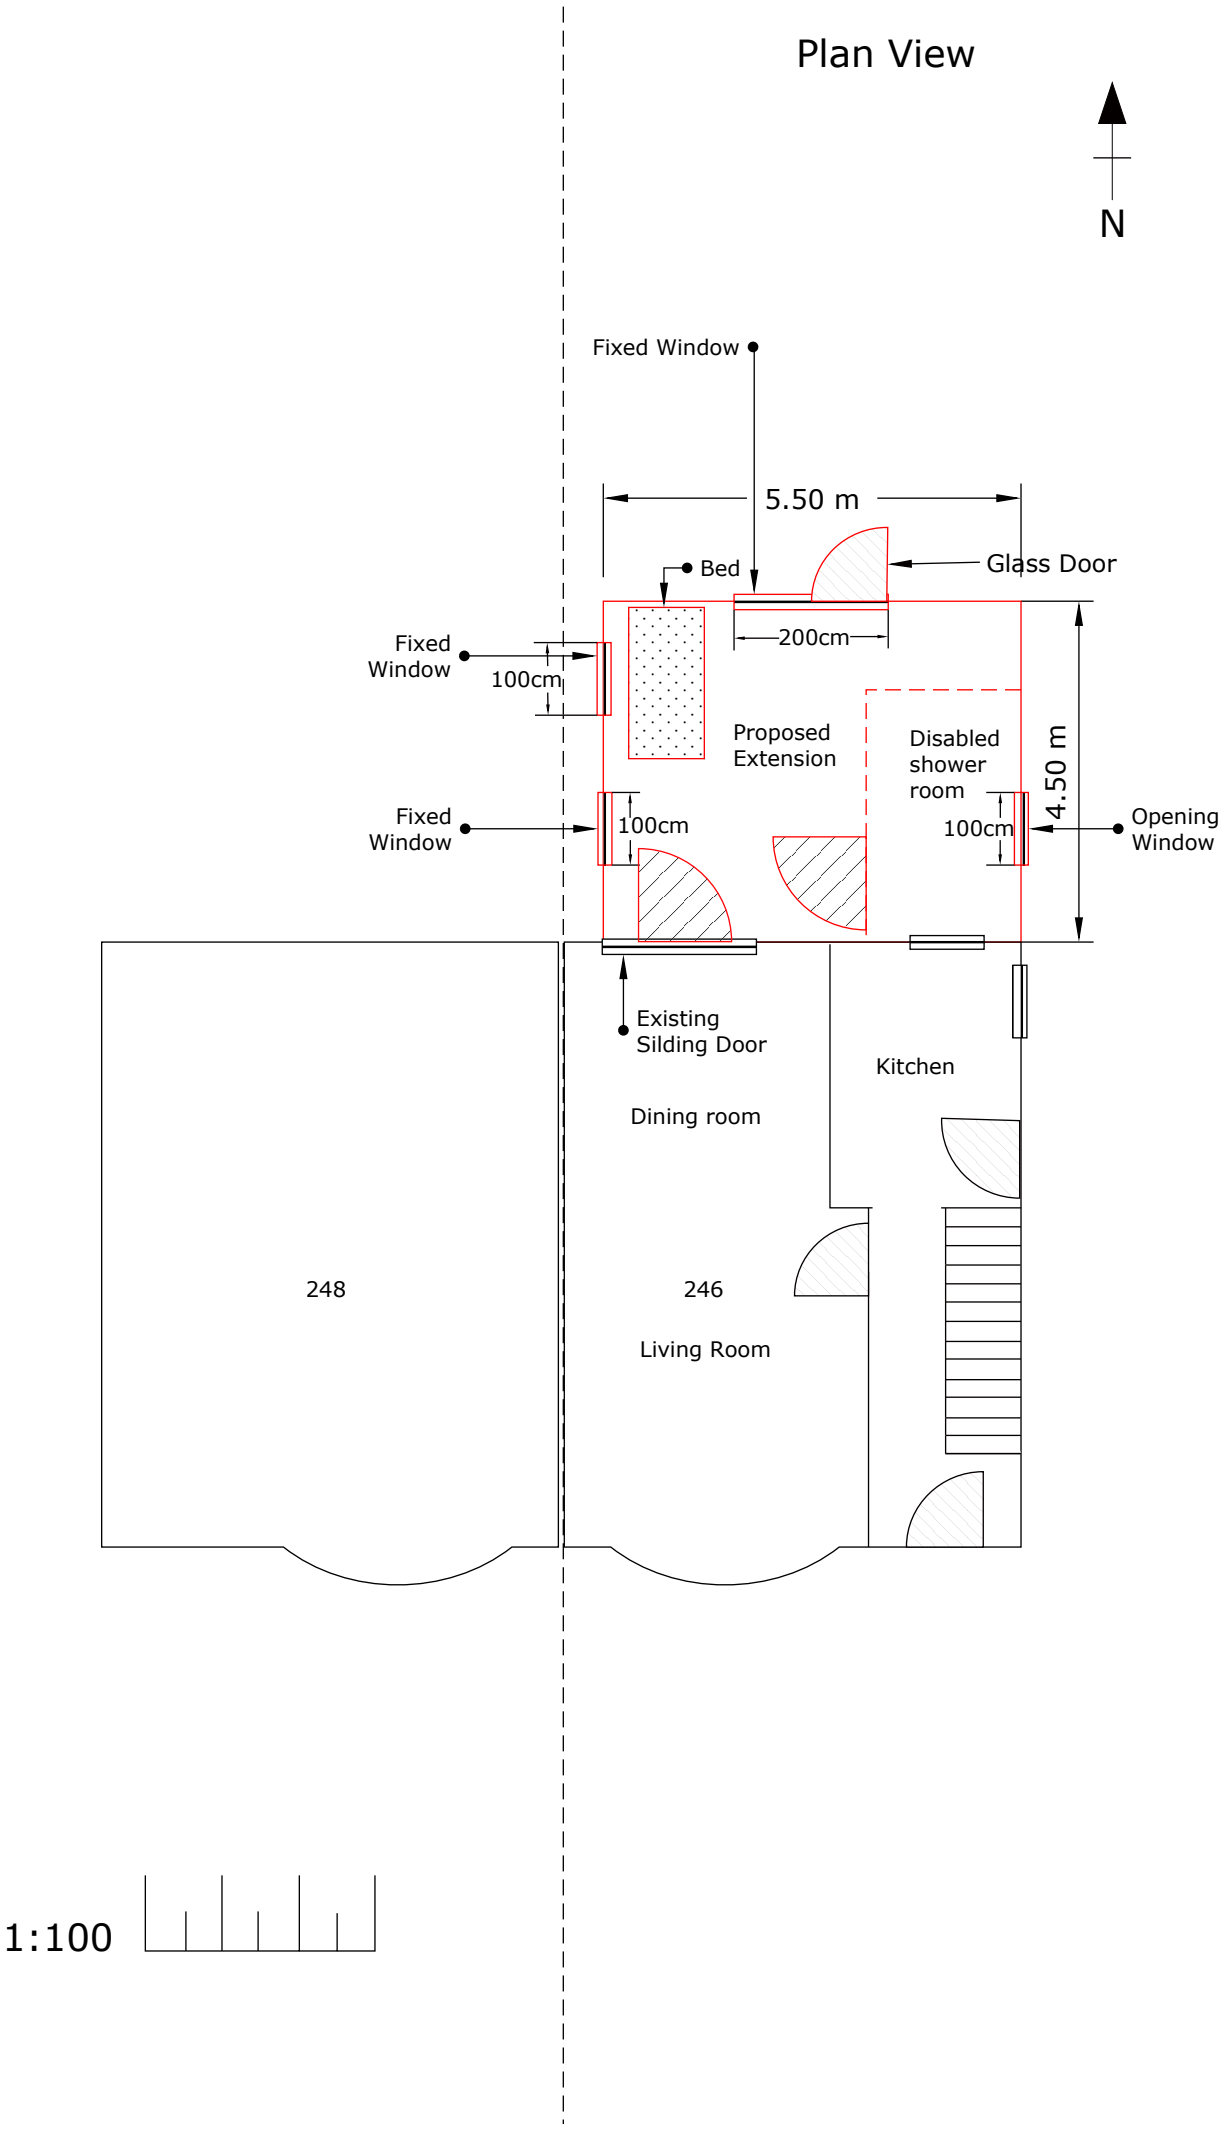

Plan View
N
Fixed Window
5.50 m
Bed
Glass Door
200cm
Fixed Window
100cm
Proposed Extension
Disabled shower room
4.50 m
Fixed Window
100cm
100cm
Opening Window
Existing Silding Door
Kitchen
Dining room
248
246
Living Room
1:100