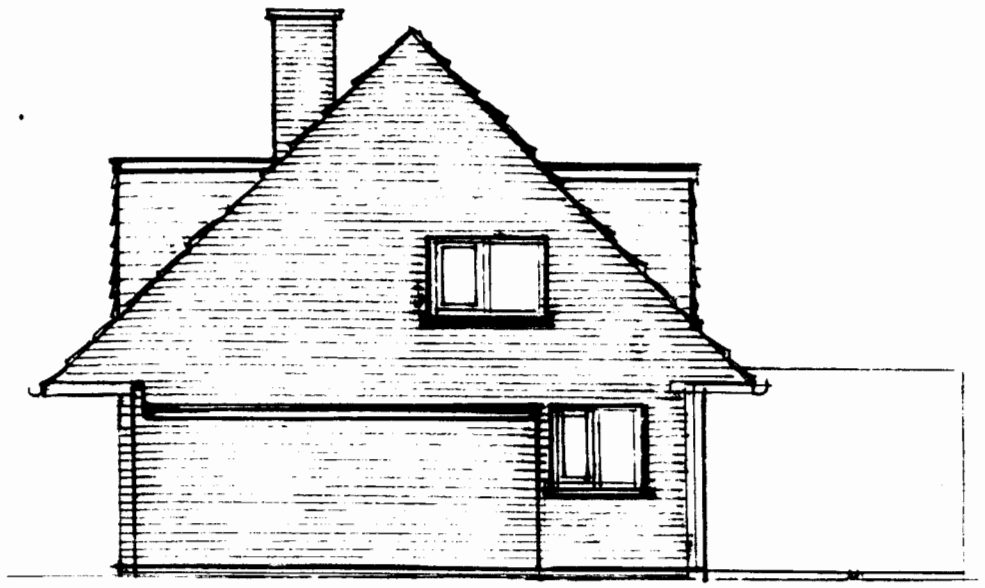

EXISTING SIDE ELEVATION

SCALE 1:100

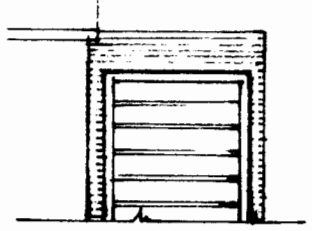

EXISTING FRONT ELEVATION



EXISTING REAR ELEVATION

EASTLEIGH BOROUGH COUNCIL
DEVELOPMENT CONTROL SERVICE
Date Rec'd 20 JUL 2010
Decision

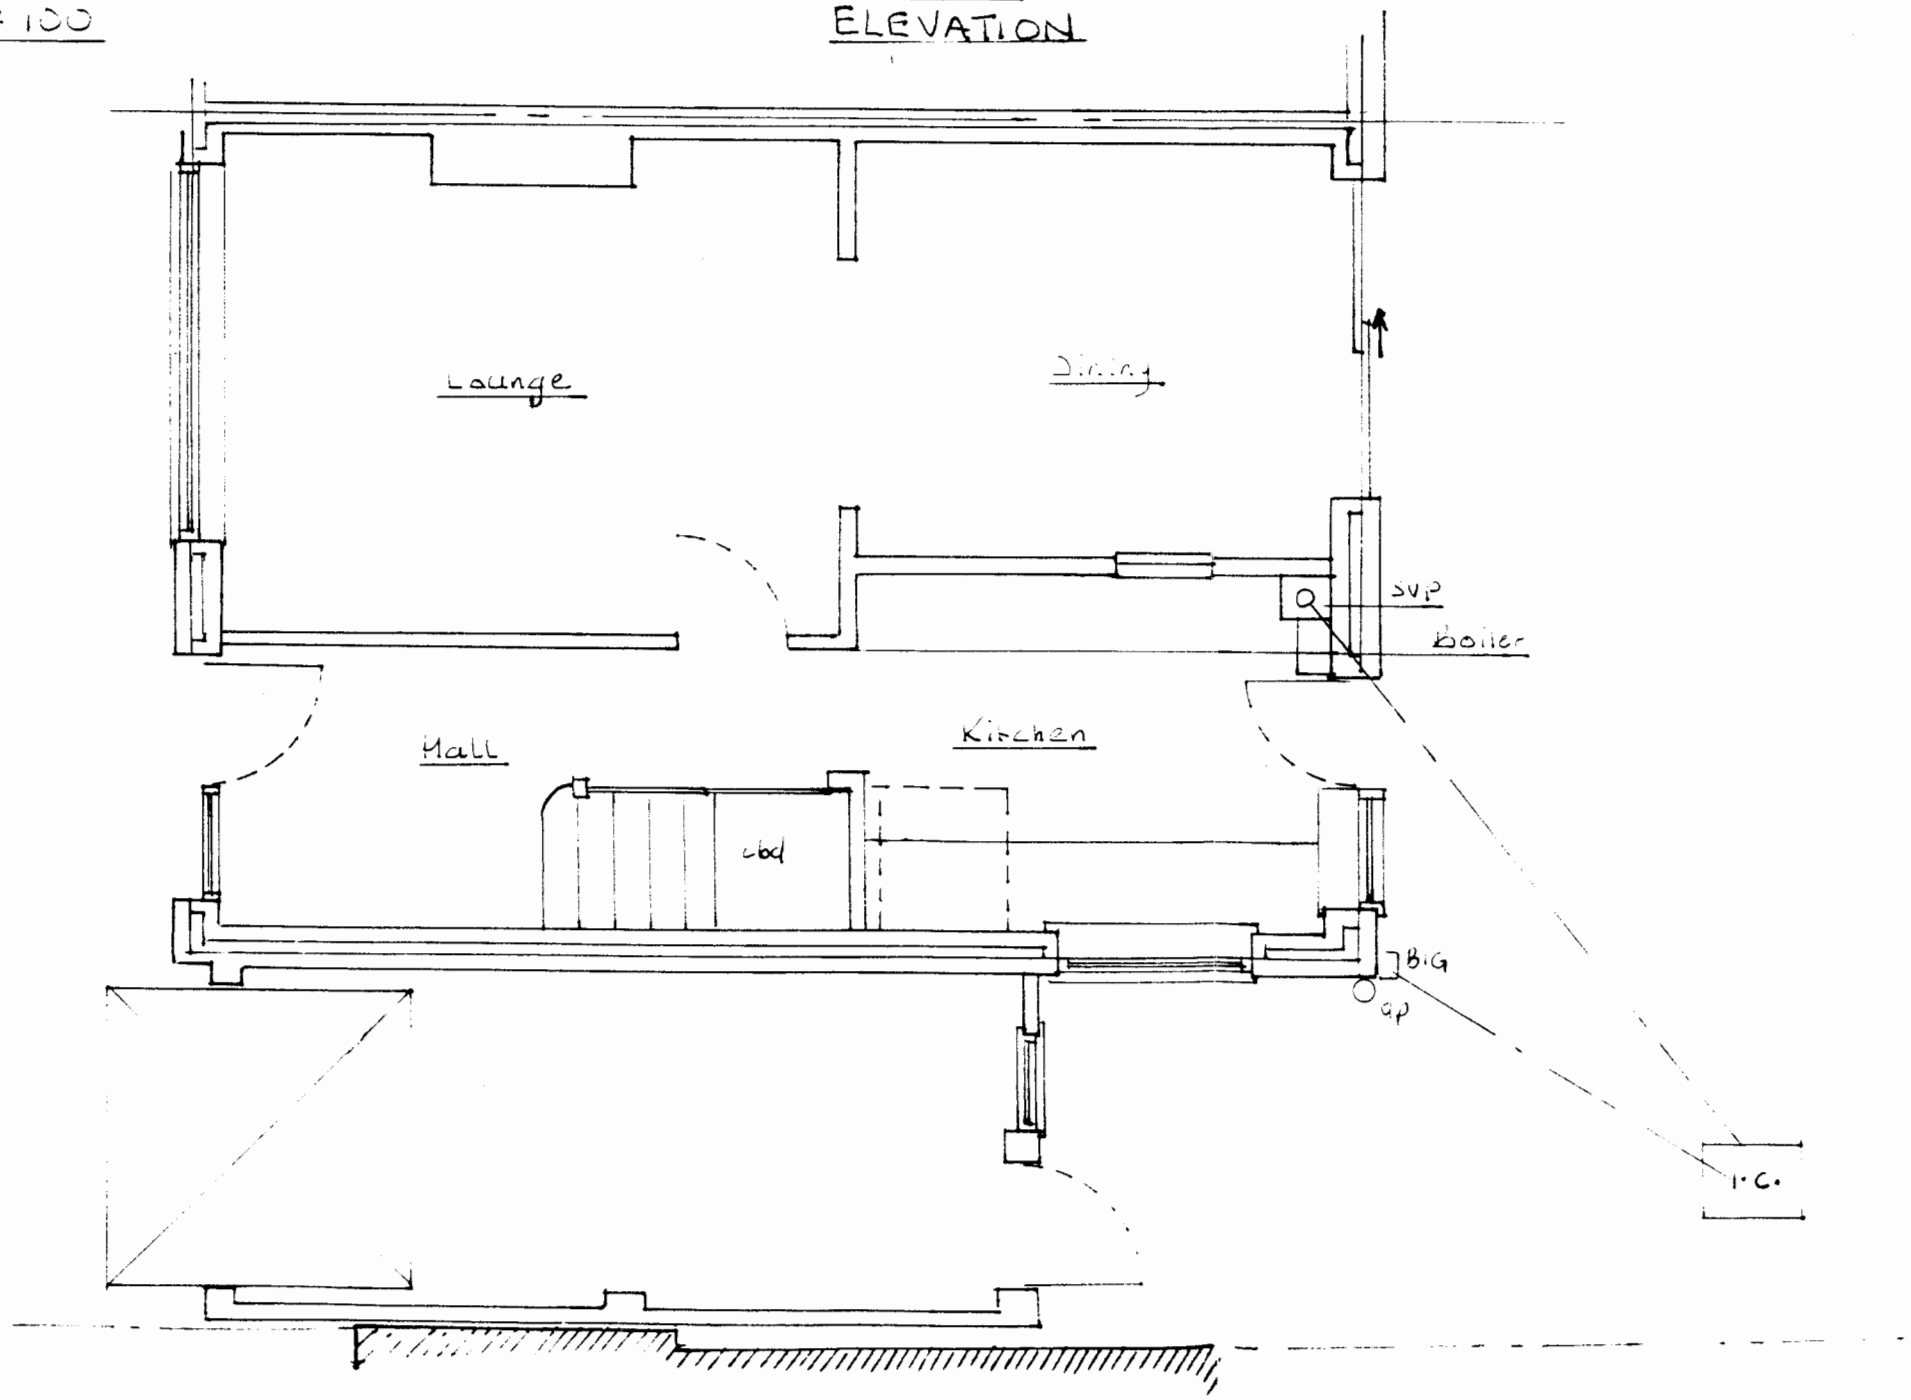

EXISTING GROUND FLOOR PLAN Scale 1:50

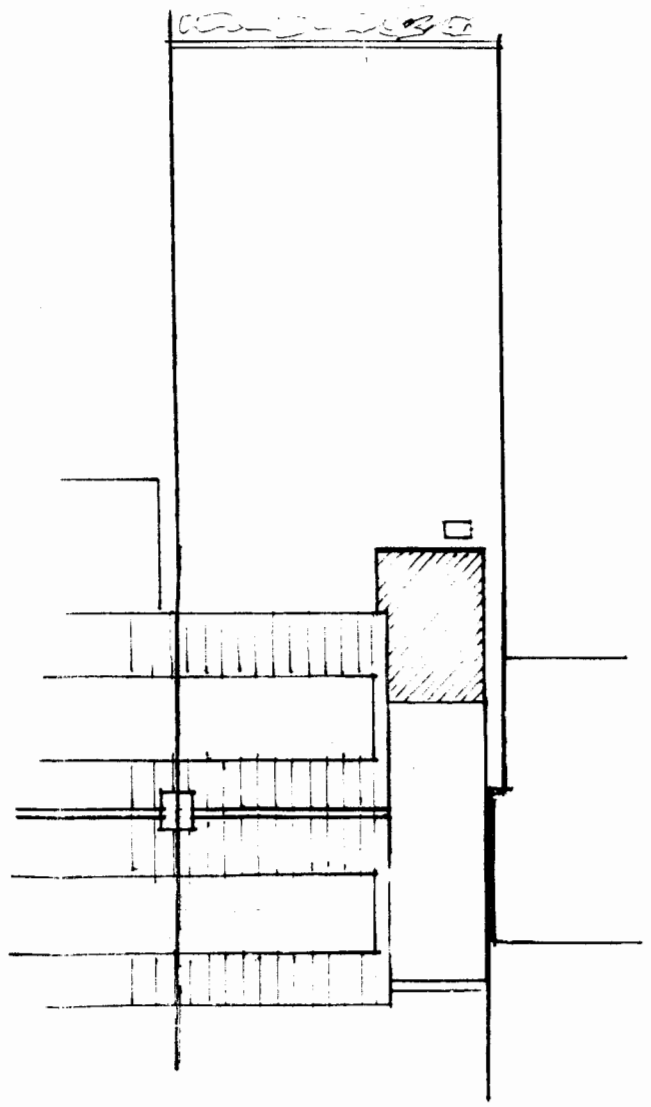

BLOCK PLAN
Scale 1:200