


RevNo	Revision note	Date	Signature	Checked

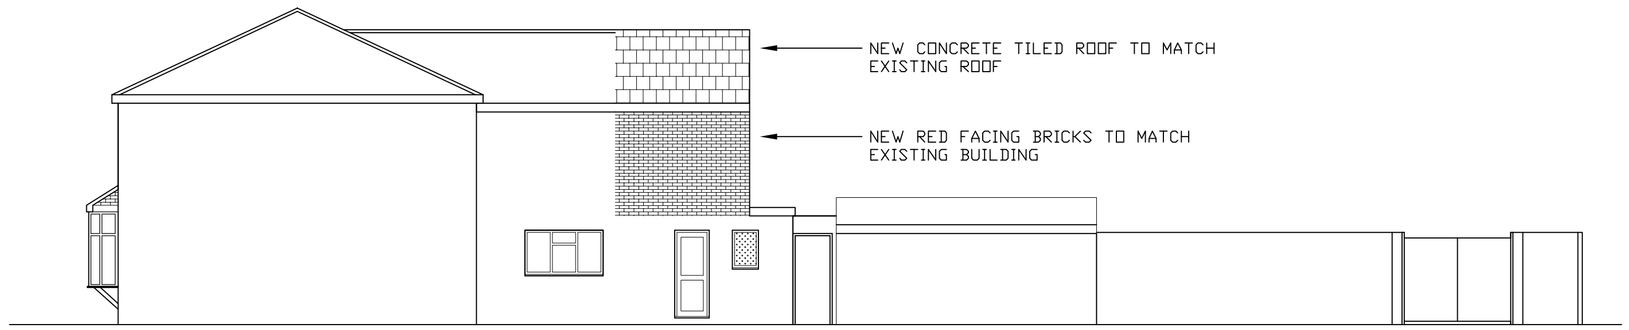


PROPOSED NORTH ELEVATION

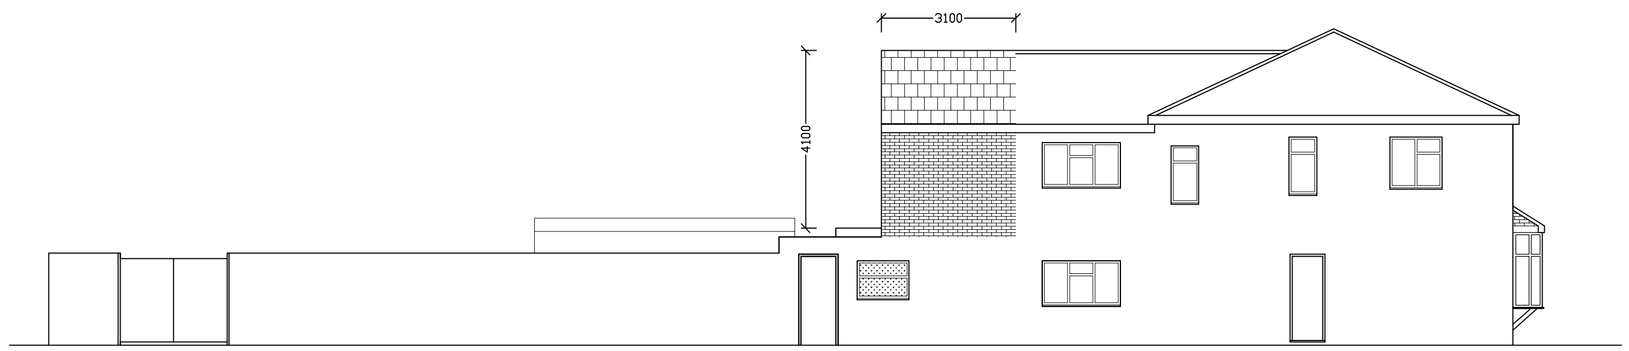

PROPOSED SOUTH ELEVATION

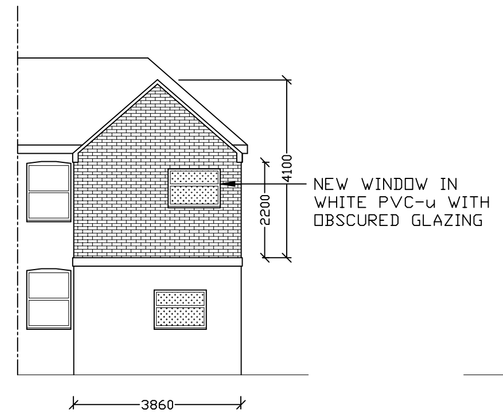


PROPOSED WEST ELEVATION

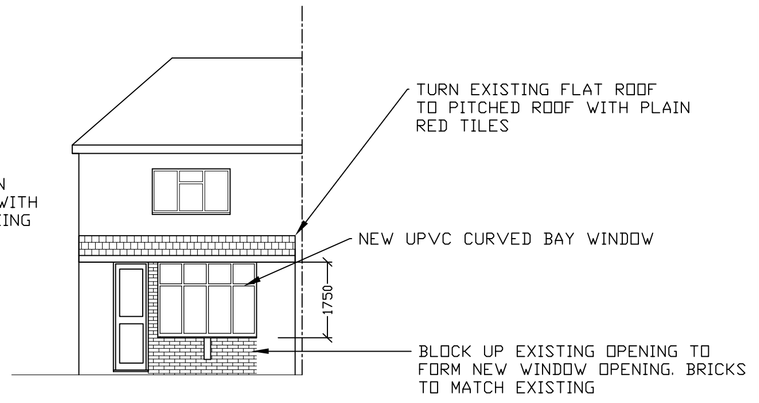


PROPOSED EAST ELEVATION




EXISTING NORTH ELEVATION

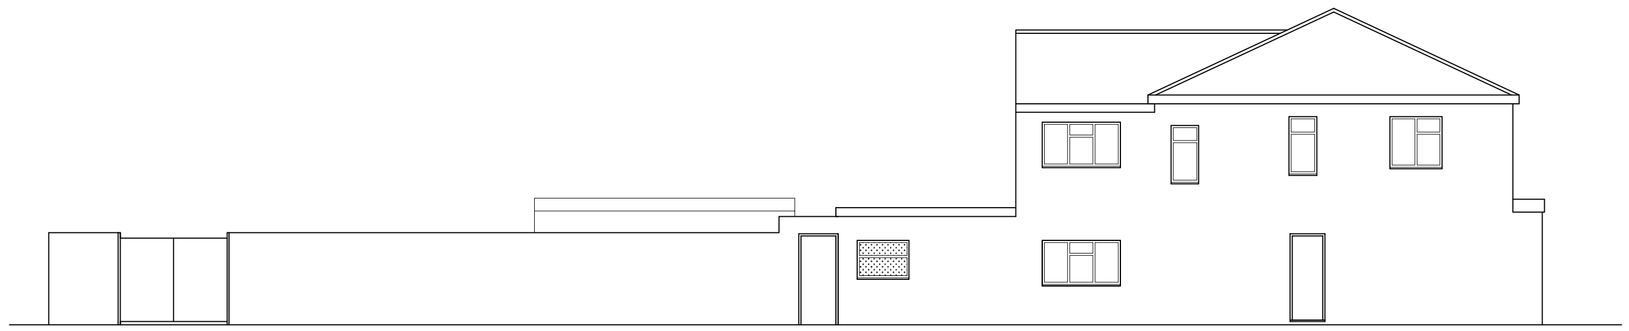

EXISTING SOUTH ELEVATION

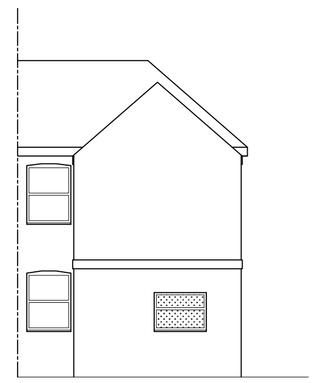

EXISTING WEST ELEVATION

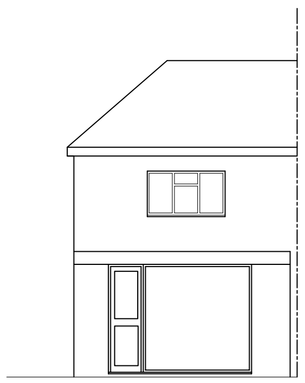

EXISTING EAST ELEVATION

Drawing Title:

117 CRANBURY ROAD
EXISTING & PROPOSED
ELEVATIONS

Filename	Date	Scale
A1/117CR/01/RevA	AUG 2013	1:100

Client Details:

MR NAYYAR