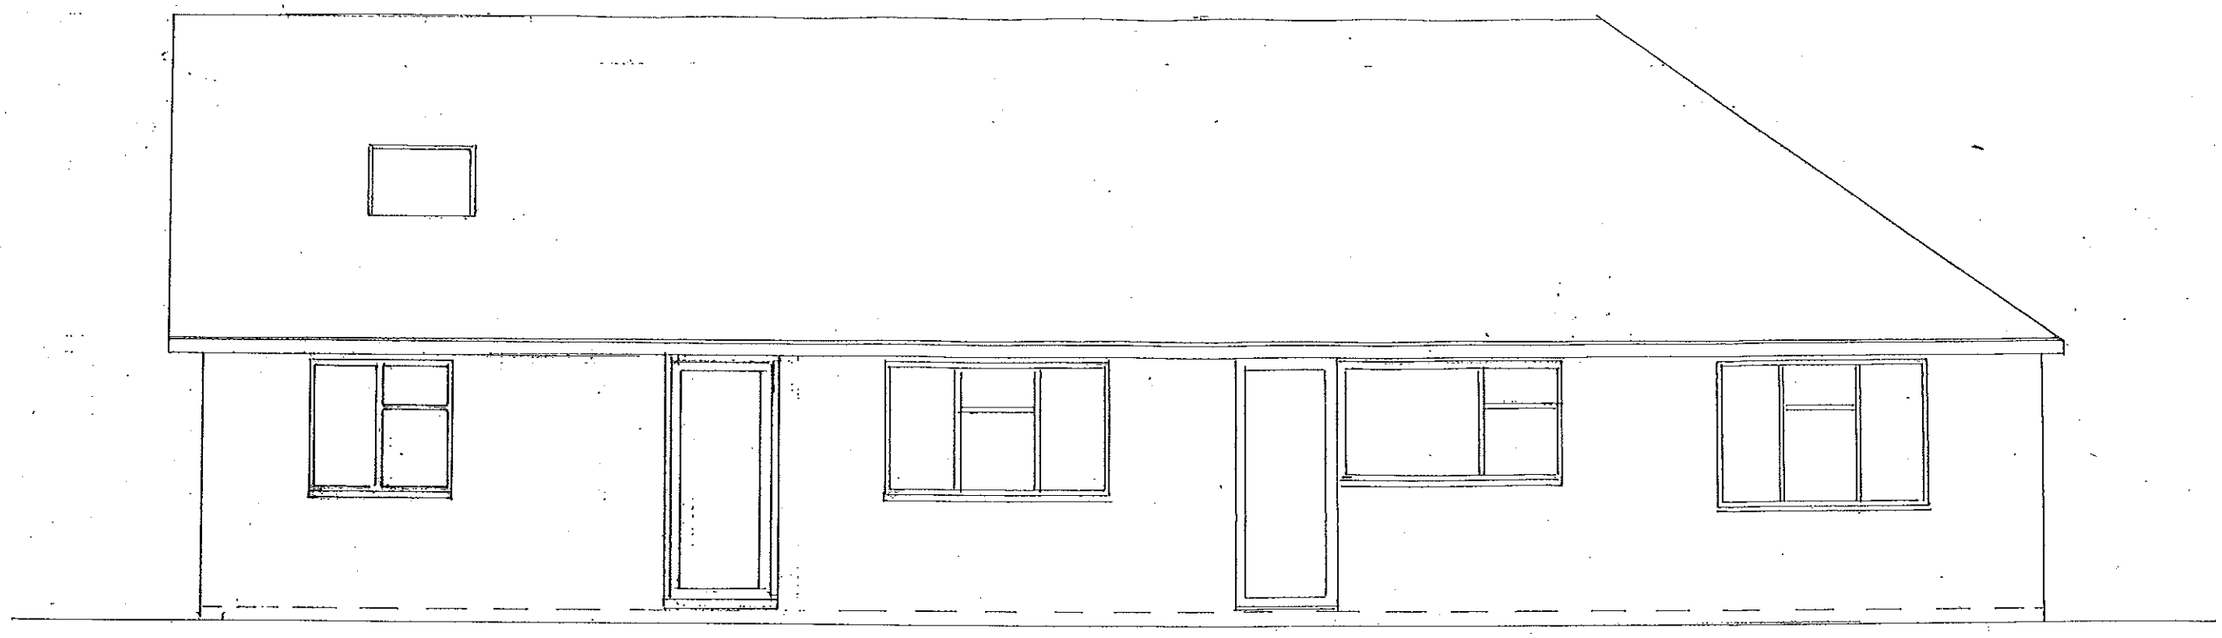

1:50 Proposed Rear Elevation

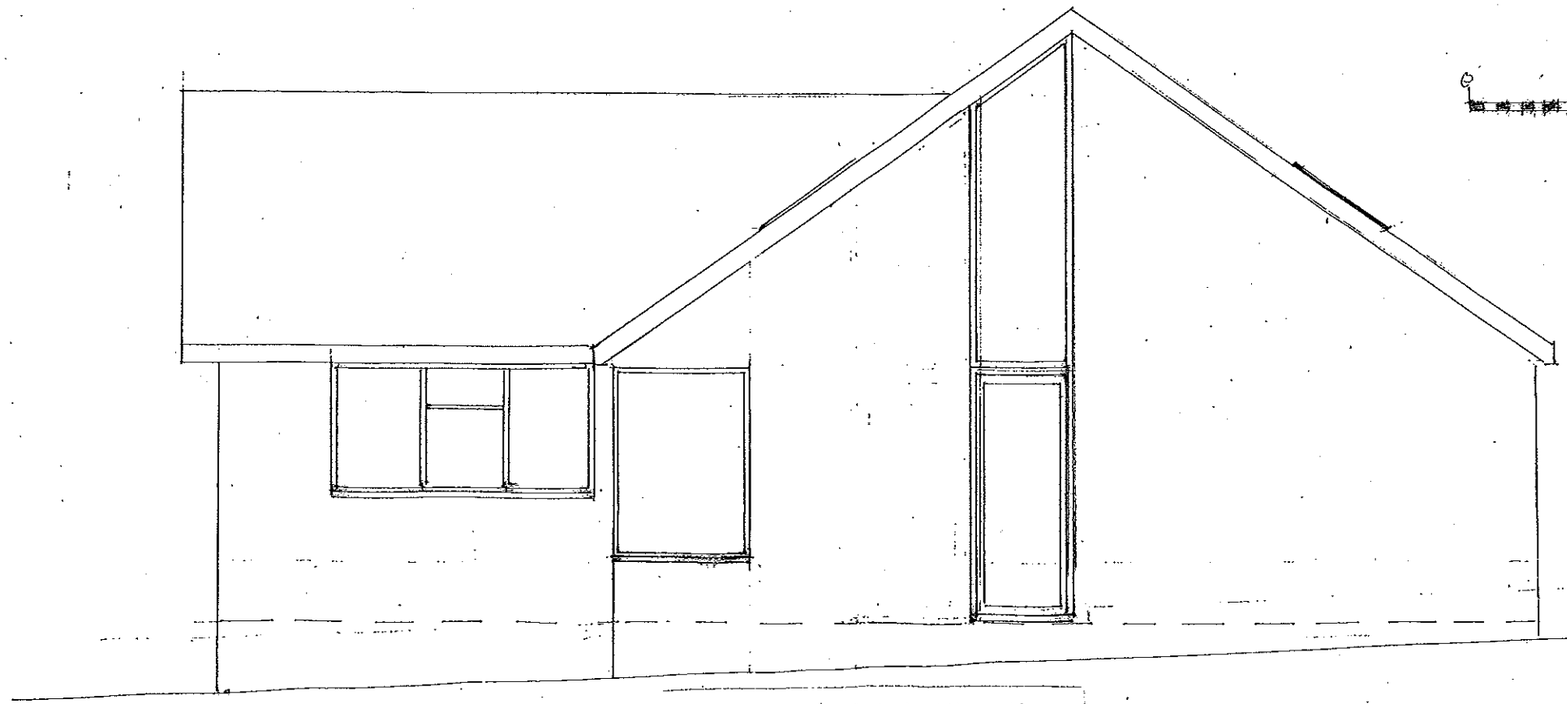

1:50 Proposed Side Elevation



Revisions: A EXTENSION REDUCED TO 4.8m

J. G. Adair
Chartered Building Surveyor

7, Dawn Gardens, Sleepers Hill
Winchester, SO22 4NS

01962 864538
info@jgadair.co.uk
www.jgadair.co.uk

Client	Mr D Cole
Subject	Planning
Title	Proposed Rear and Side Elevation
Project	4 Kendall Close, Chandler's Ford
Date Oct 2015	Scale 1:50 @ A3
No. 15/01/27 - 06	Drawn