
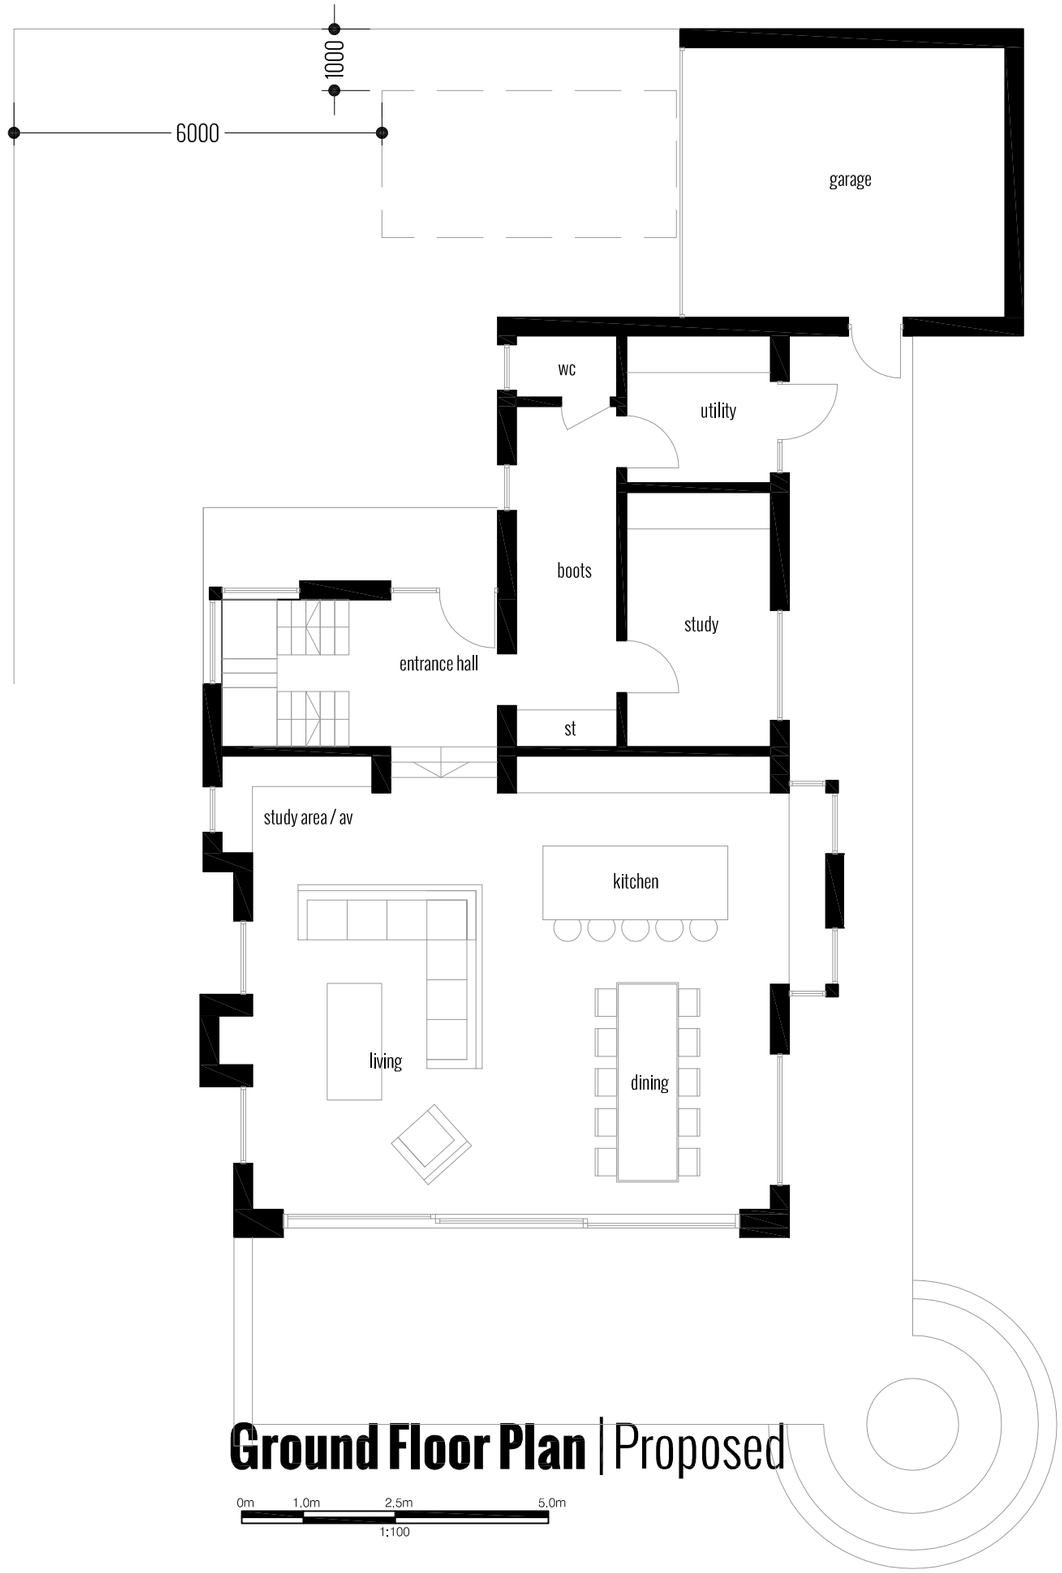


Ground Floor Plan | Proposed

0m 1.0m 2.5m 5.0m

1:100

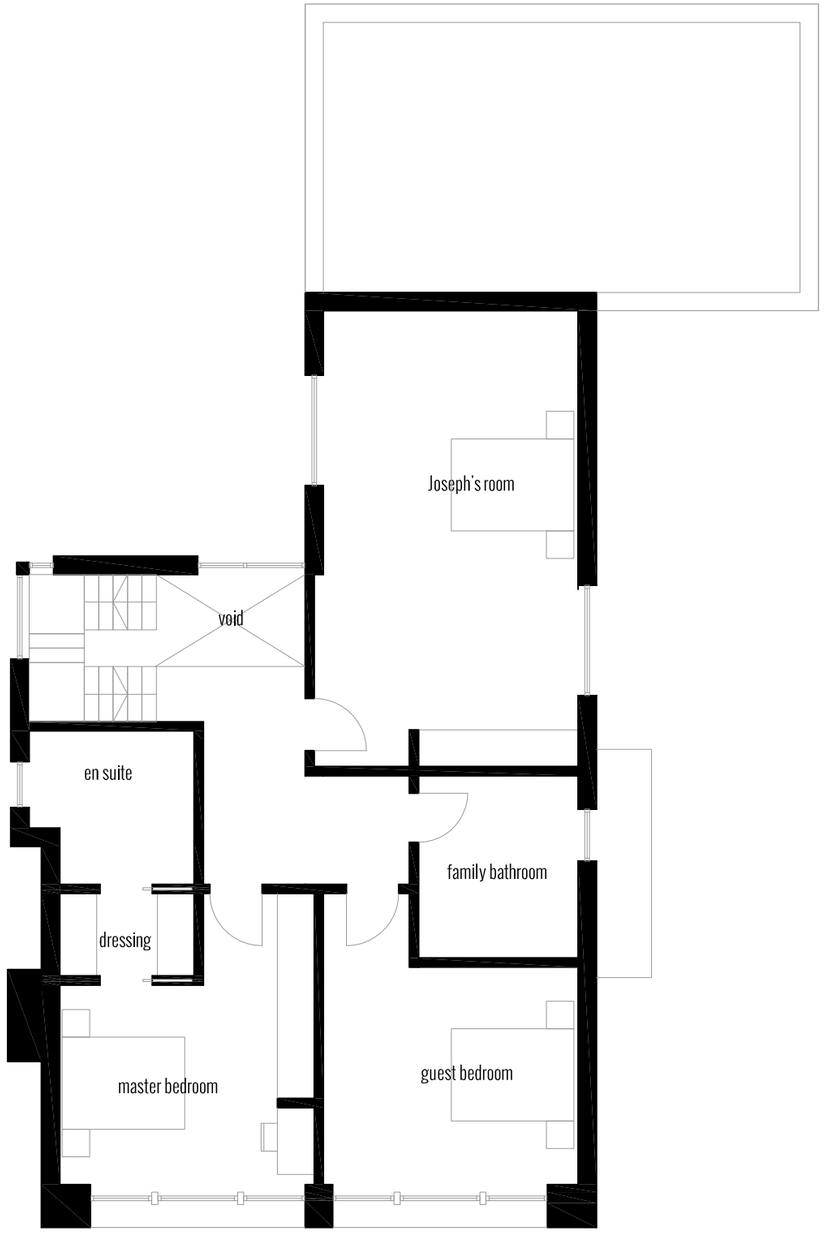

First Floor Plan | Proposed

0m 1.0m 2.5m 5.0m

1:100