
SITE PLAN ELEVATION

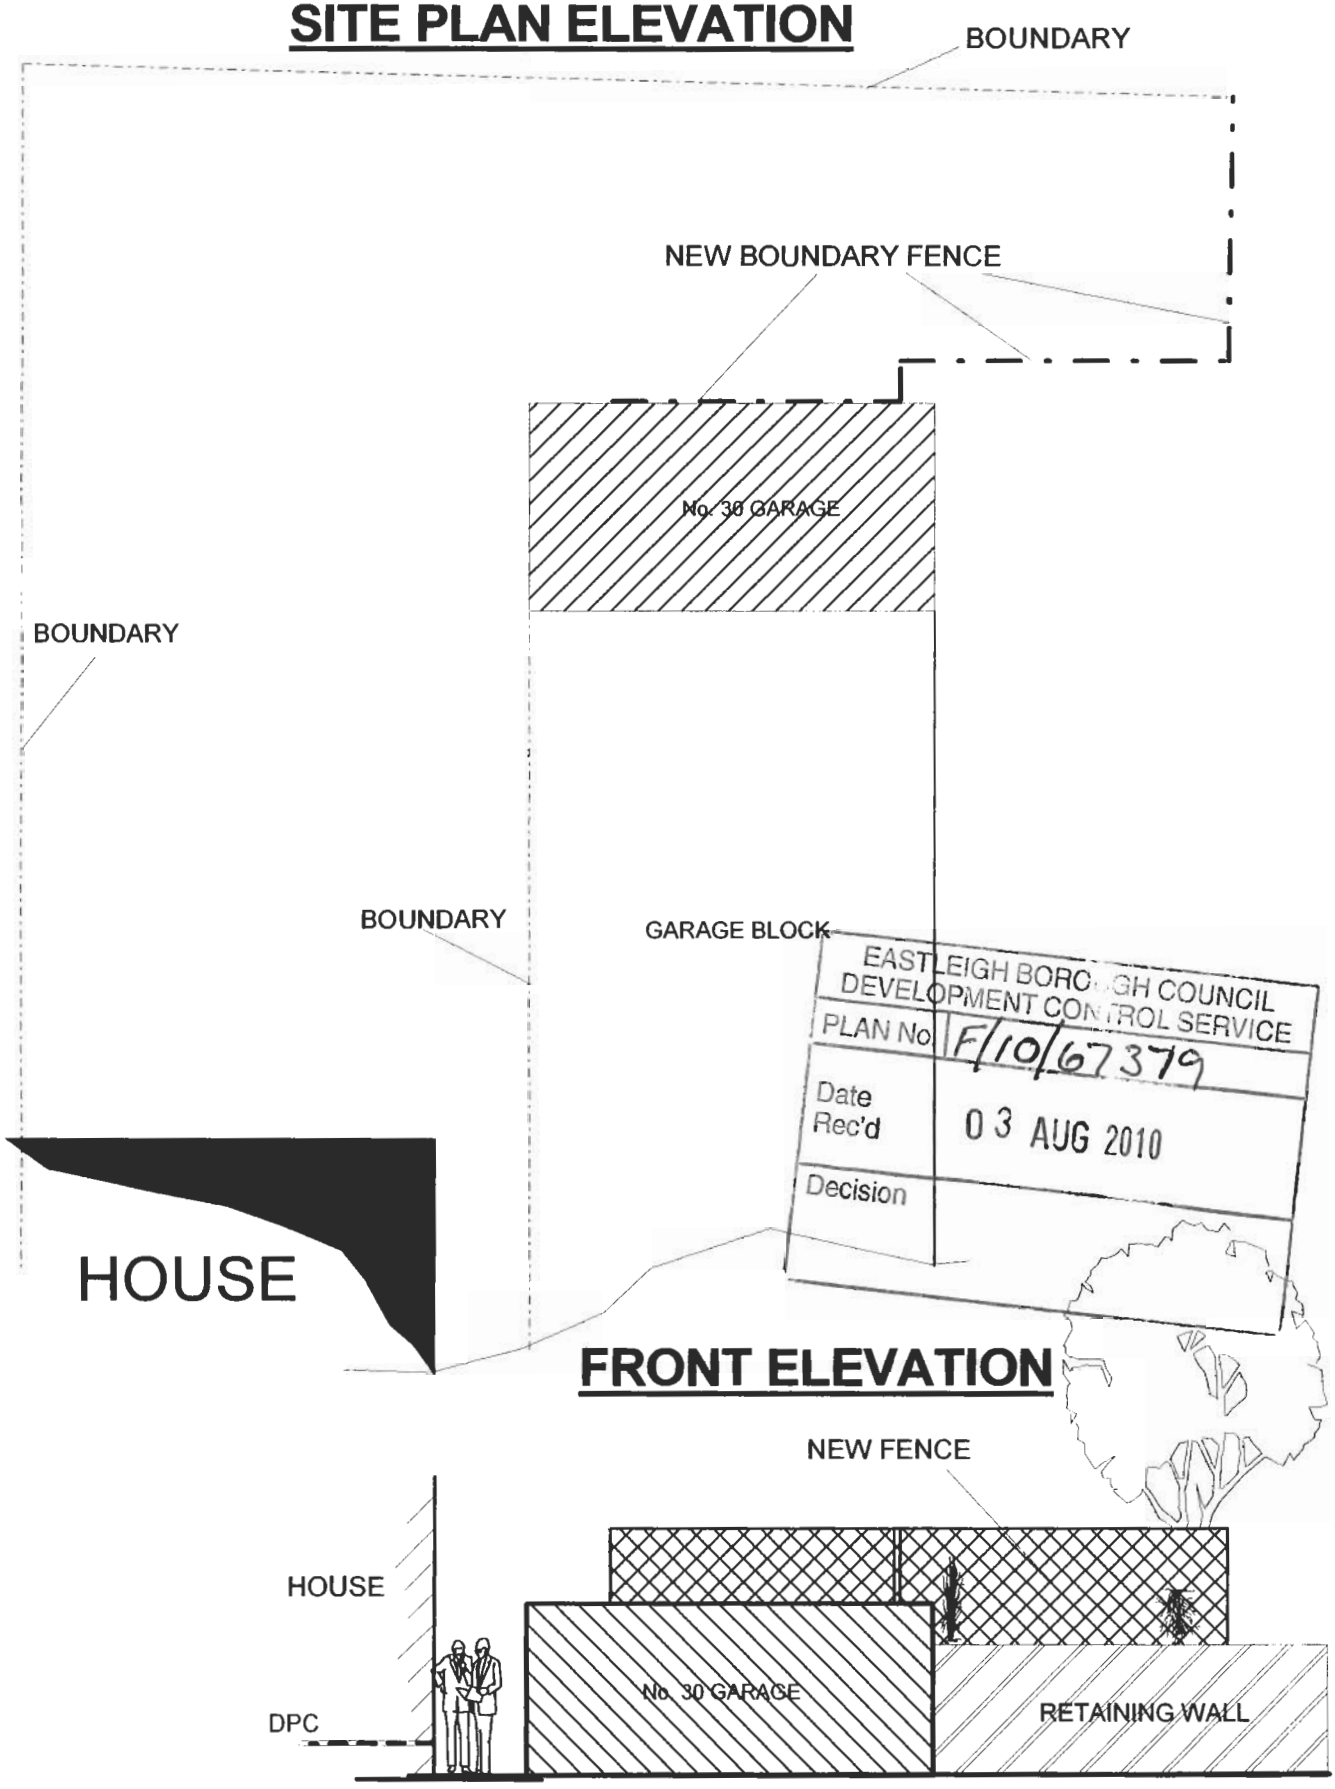

JOB REF:	DRAWING No.	DATE:	NOTES
MRS CHAPMAN 30 TADBURN CLOSE CHANDLERS FORD EASTLEIGH SO53 2NF		JUNE 2010	
DRAWING TITLE:	**SCALE:**	**REVISIONS:**	
PROPOSED BOUNDARY FENCE SITE PLAN	1:100		

WDS LTD
Warren Design Services Ltd
SWANSHURST,
ROUTS WAY,
ROWNHAMS,
SOUTHAMPTON
SO16 8JG
TEL: 07785 790263 / FAX: 02380 730198
E-MAIL: kpetley@ukonline.co.uk