# 12 WOODLANDS CLOSE, SO53

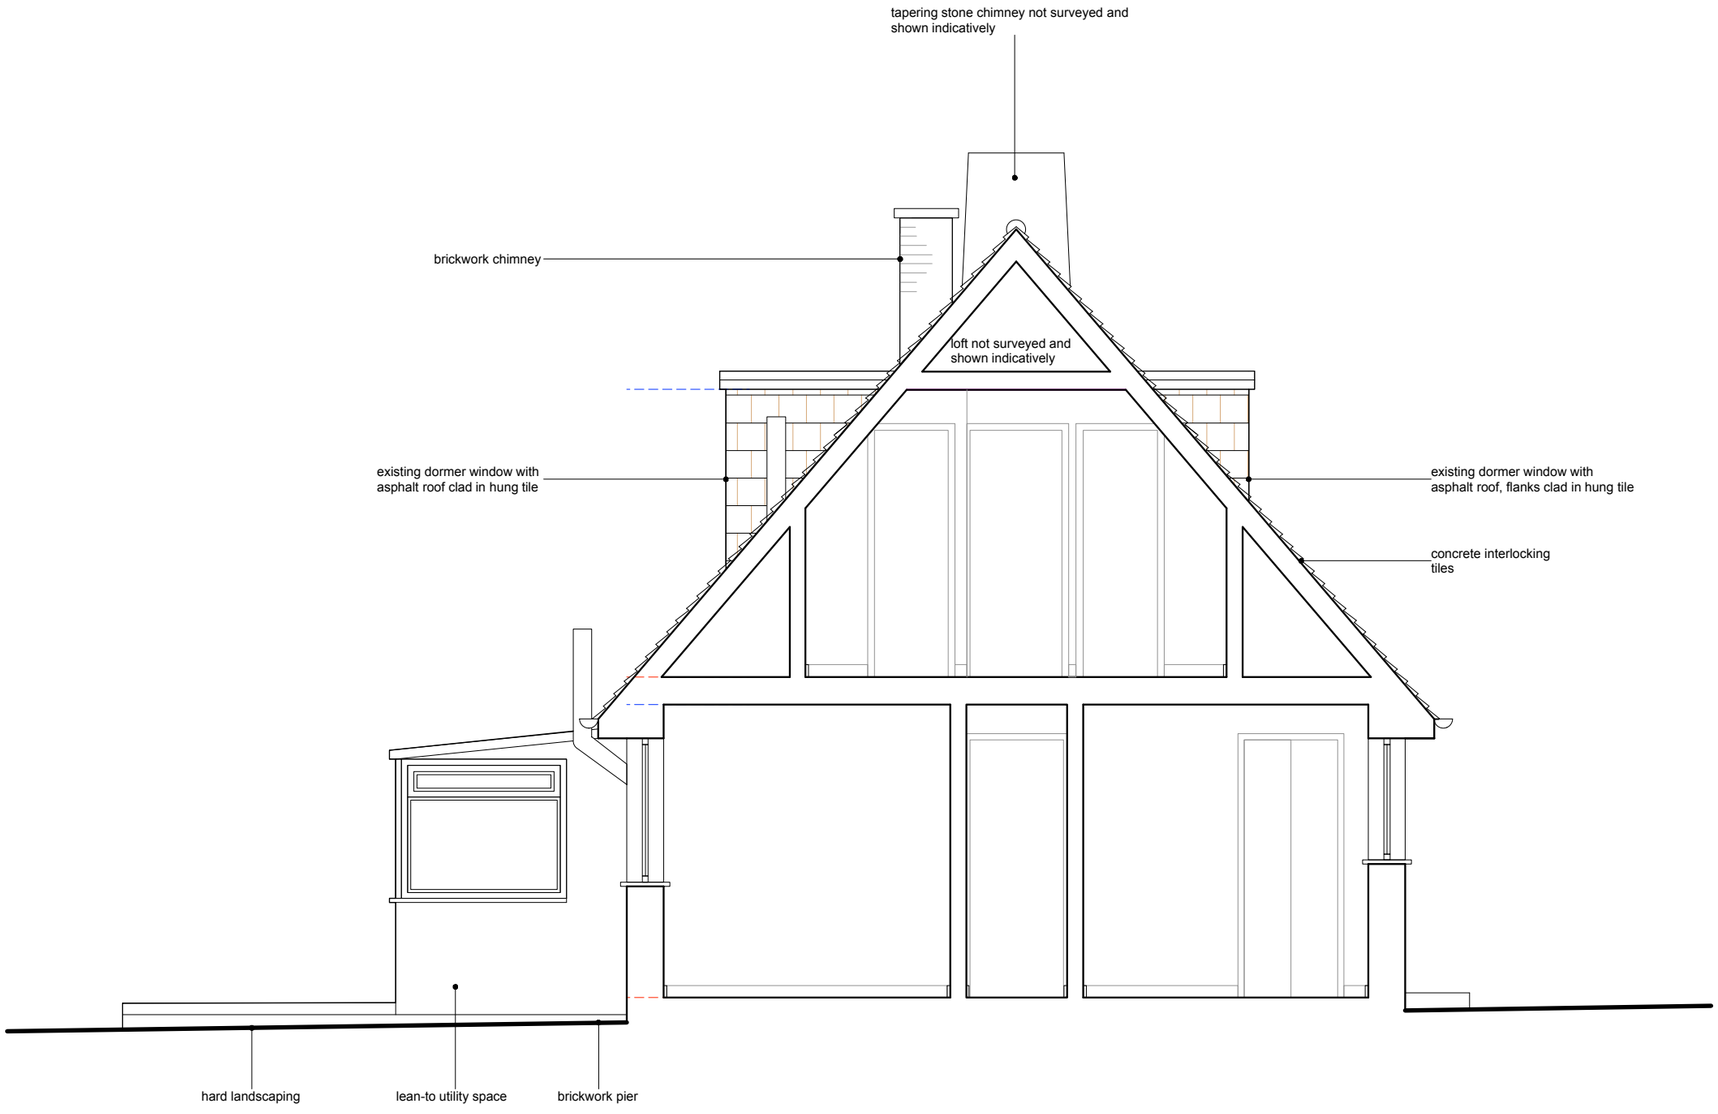


**N.B. PARTIAL SURVEY ONLY**

**N.B. HARD LANDSCAPING NOT SURVEYED AND SHOWN INDICATIVELY**

## SECTION A:A AS EXISTING 1:50 @ A3

| revision | date | drawn | description |
|---|---|---|---|
| | | | |


LA HALLY ARCHITECT

SUITE 1, TALBOT HOUSE
34 STAPLE GARDENS
WINCHESTER, SO23 8SR

01962 843 500
design@lahally.com
www.lahally.com


DRAWING STATUS: ISSUED FOR PLANNING

client: **MR. & MRS EVERETT**

job: **12 WOODLANDS CLOSE, SO53**

drawing: **SECTION A:A AS EXISTING**

| date | drawn | scale | drawing no. | rev. |
|---|---|---|---|---|
| FEB 2017 | AS/LH | 1:50 @ A3 | 498.SU.008 | |