

EXISTING FRONT ELEVATION

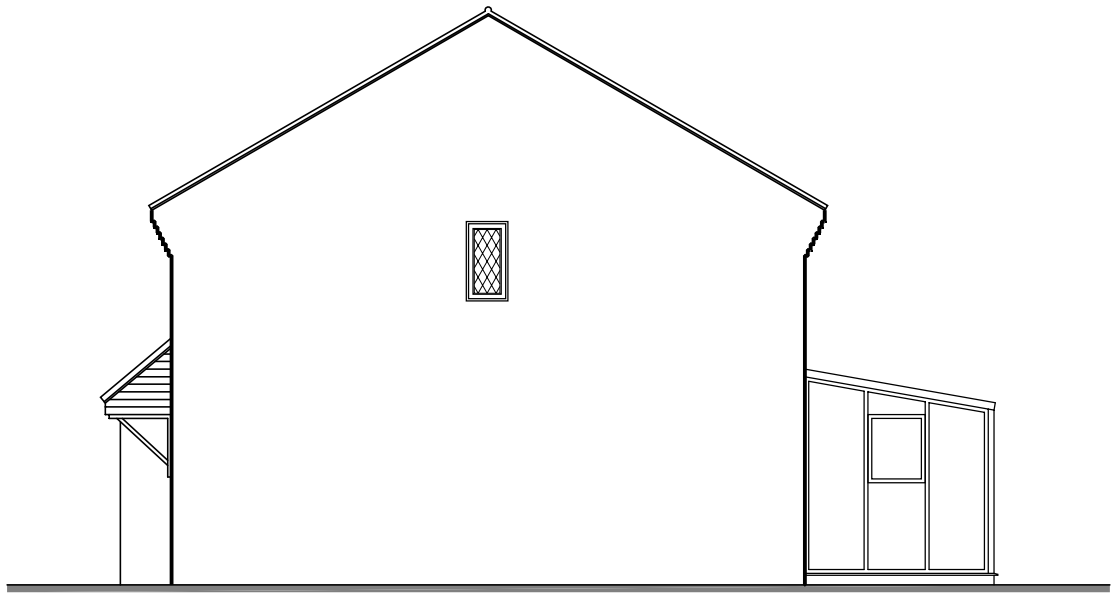

EXISTING SIDE ELEVATION



EXISTING REAR ELEVATION

SCALE 1:100

REV:	DATE:	DESCRIPTION:

PREFIXES TO DRAWING NUMBERS INDICATE THE FOLLOWING
P= PRELIMINARY W= WORKING AB= AS BUILT

DO NOT SCALE THESE DRAWINGS. USE WRITTEN DIMENSIONS ONLY.
ALL DIMENSIONS TO BE CHECKED ON SITE PRIOR TO
COMMENCEMENT OF WORK.

Existing Elevations

DRAWING STATUS: PLANNING ISSUE

2 Arun Road
West End
Hampshire

DATE:	SCALE @ A3:	
Feb 17	1:100	
JOB NO.	DRAWING NO.	REVISION
P 1702	04	

Birch Wood Design

BIRCH WOOD DESIGN | THE LODGE | 40 MAPLE LEAF DRIVE | BORDON | HAMPSHIRE | GU35 0 JLL