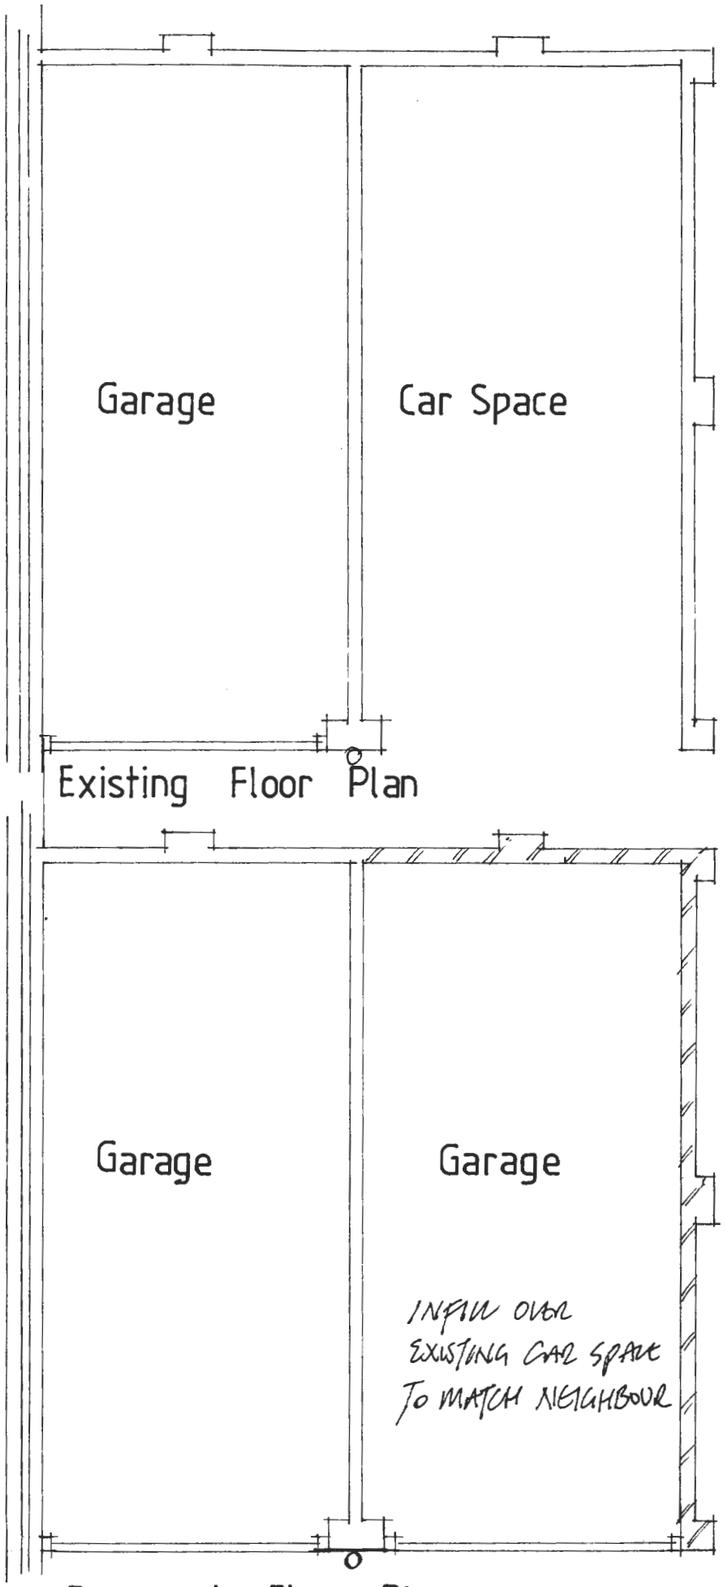

Existing Floor Plan

Proposed Floor Plan

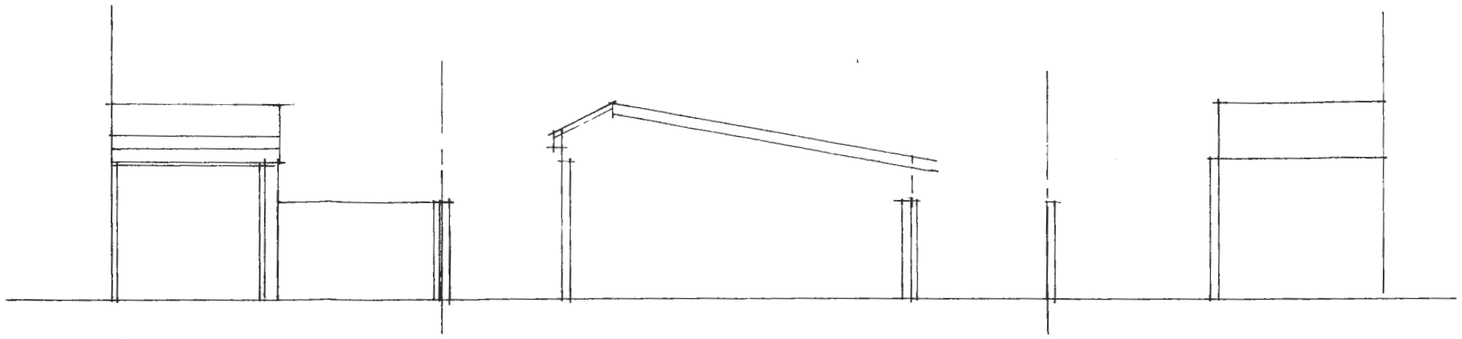

Front Elevation existing

Side Elevation existing

Rear Elevation existing

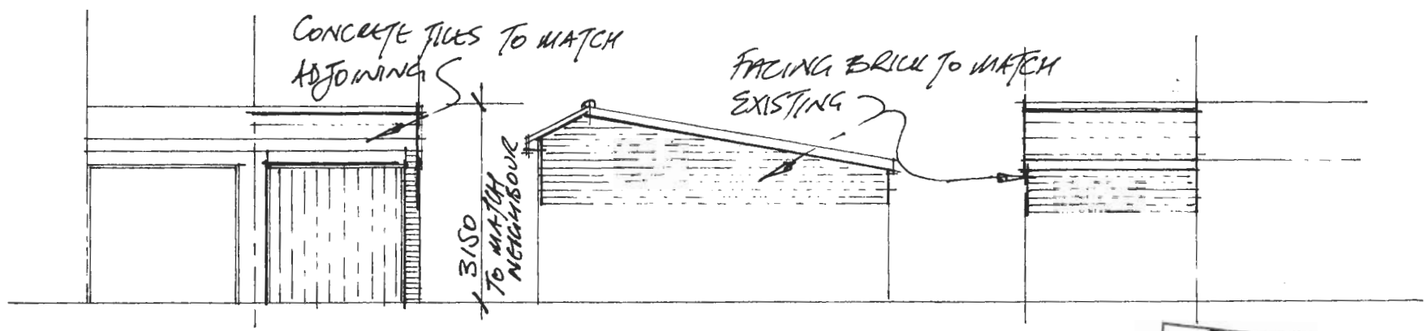

Front Elevation proposed

Side Elevation proposed

Rear Elevation proposed

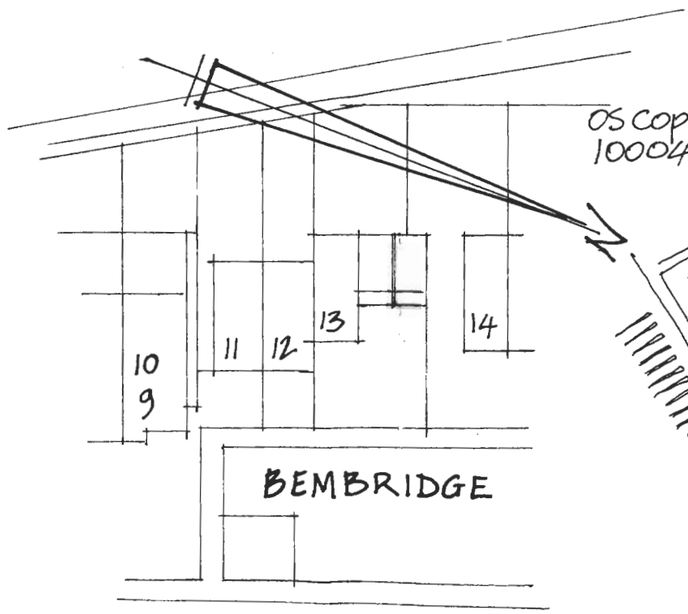

Block Plan

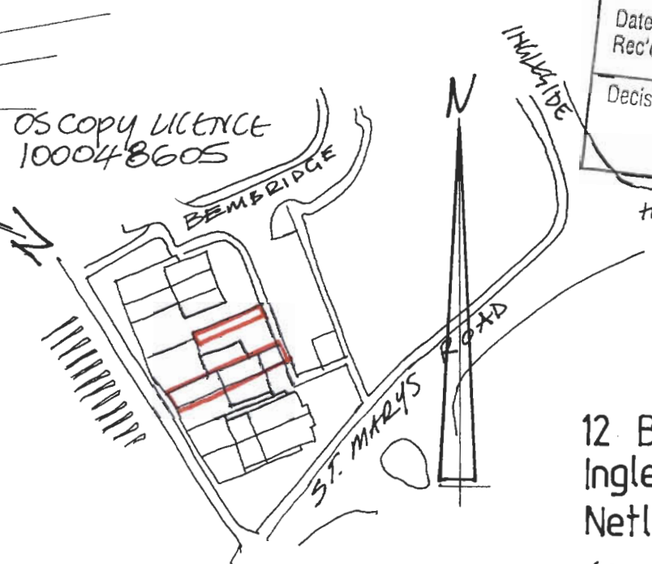

Location Plan

EASTLEIGH BOROUGH COUNCIL
DEVELOPMENT CONTROL SERVICE
PLAN No F/10/69563
Date Rec'd - 1 JUL 2019
Decision

12 Bembridge
Ingleside
Netley

SCALES 1:50 1:100 1:1250 1:500

June 2010

01