

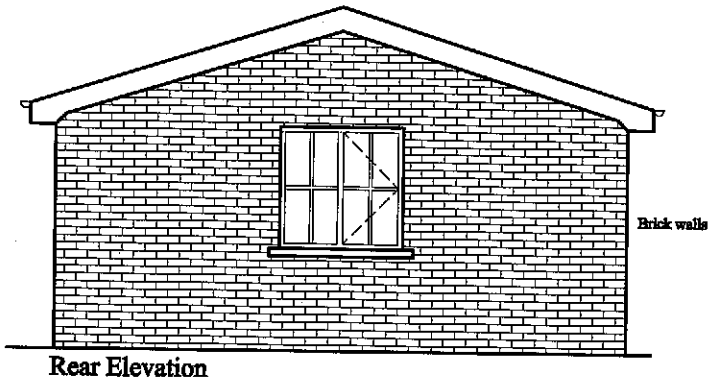



Rear Elevation

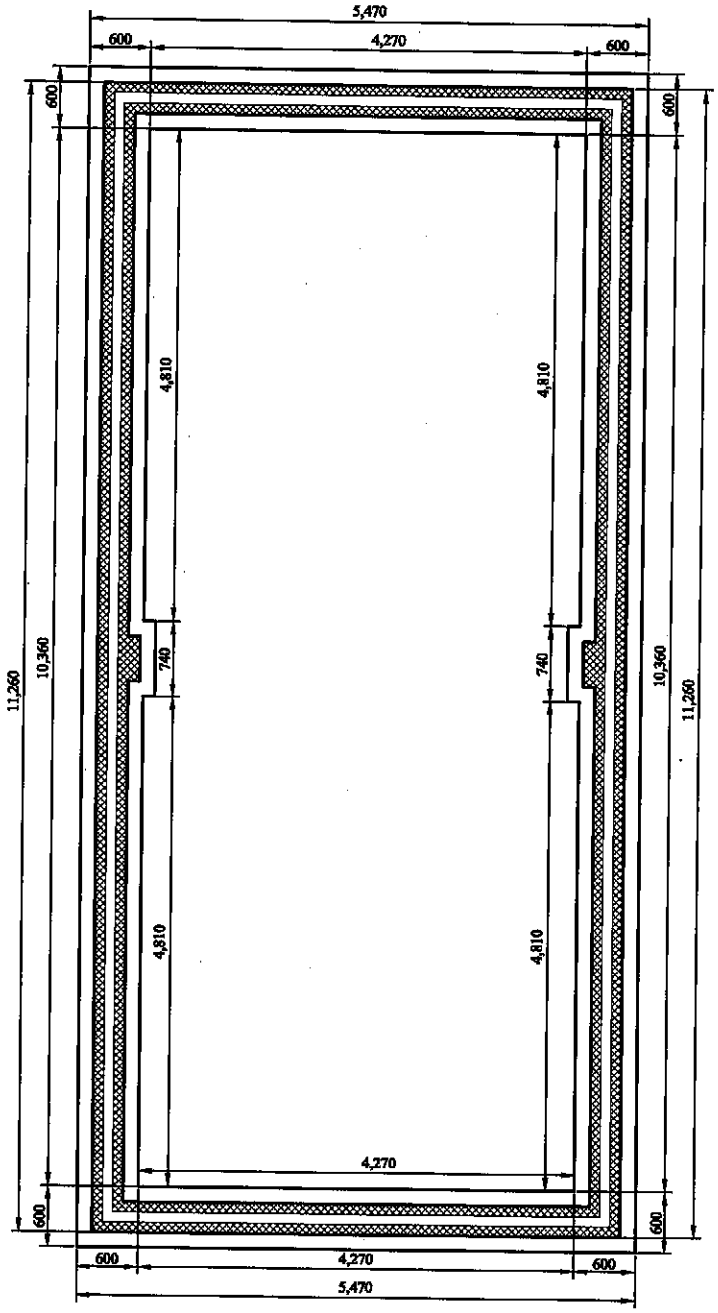

Foundation Plan

 


garage outline 1:200

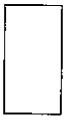

garage outline 1:500

The above garage outlines can be used to trace onto a site plan to locate the garage on the site

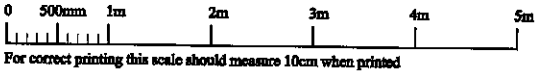

For correct printing this scale should measure 10cm when printed

Carryduff Designs
1 Thornhill Road North, Hillsborough Road, Carryduff, Belfast BT8 8HY.
Tel: 028 9081 4106 Mobile: 077 2007 7463 E-mail: info@carryduffdesigns.co.uk

Custom Garage 4.57m x 10.66m
(5.17m x 11.26m Externally)
Plan Set No 45106A17LSBT

Richard Knight
110 Pine Road
Eastleigh
Hampshire
SO53 1JT

Scale: 1:50

Serial No: 1099

Sheet No: 2 of 4