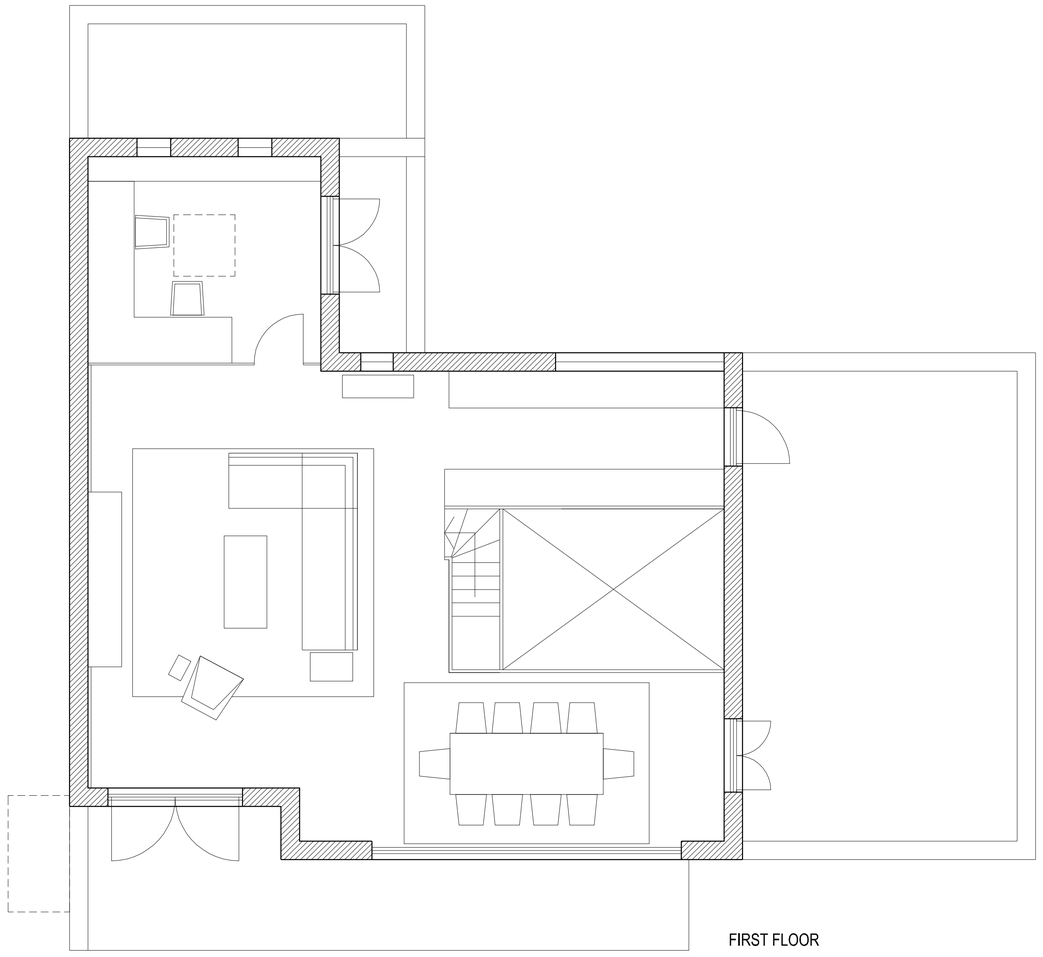

FIRST FLOOR

1000mm

Issue	Date	Amendments
A	30.09.10	DESIGN DEVELOPMENT

VEERE GRENNEY ASSOCIATES
INTERIOR DESIGN & DECORATION

1B HOLLYWOOD ROAD,
LONDON SW10 9HS

TEL: 0207 351 7170
FAX: 0207 351 1355

PROJECT
CROWSPORT

Client:

Date: AUGUST 2010 | Job: C02

Scale: 1:50@A1 | Drawn: RJW

Drawing No: C02/04 | Checked:

Issue: A

NORTH

PROPOSED FIRST FLOOR PLAN