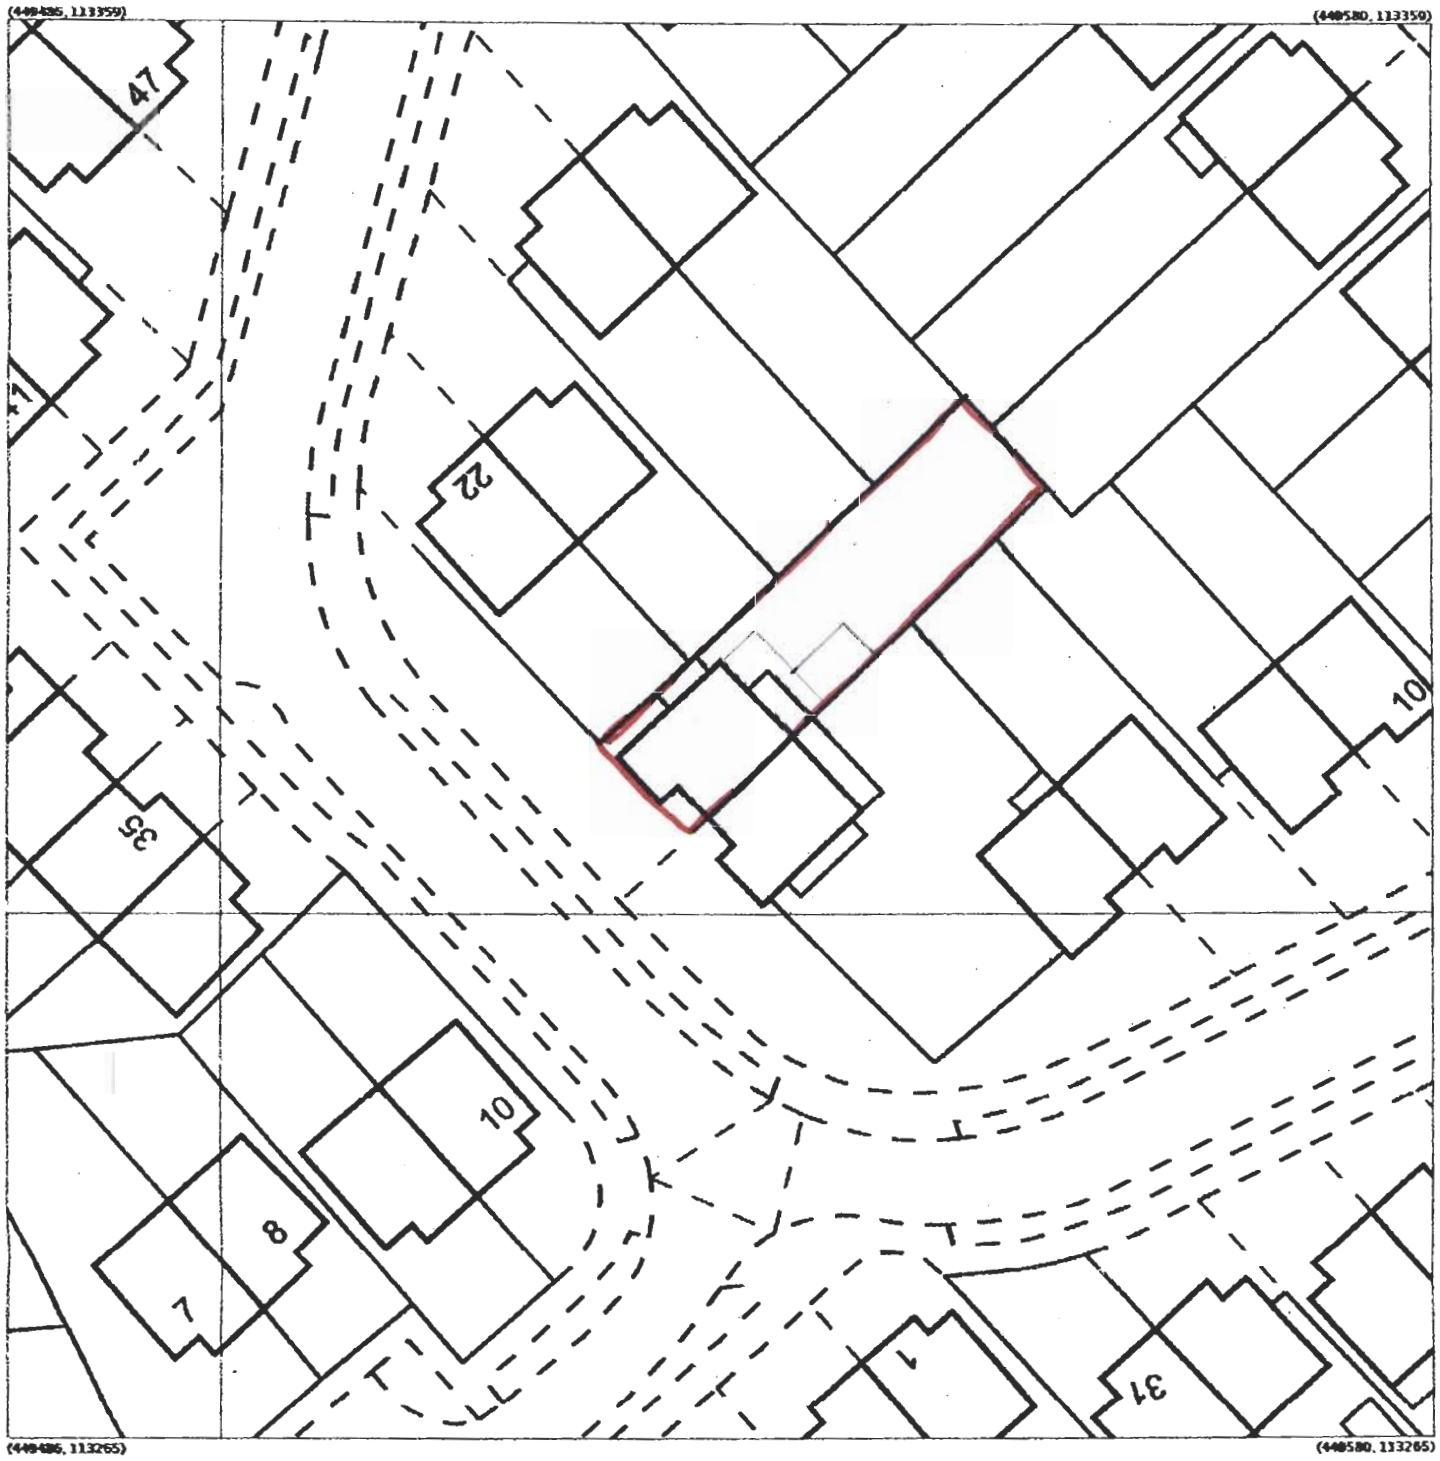

Produced 06 Aug 2010 from the Ordnance Survey National Geographic Database and incorporating surveyed revision available at this date. Reproduction in whole or part is prohibited without the prior permission of Ordnance Survey. © Crown Copyright 2008.

Ordnance Survey and the OS Symbol are registered trademarks of Ordnance Survey, the national mapping agency of Great Britain.

The representation of a road, track or path is no evidence of a right of way. The representation of features as lines is no evidence of a property boundary.

Metres
0 4 8 12 16 20

1:500

Supplied by: Stanfords
Reference: OI188723
Centre coordinates: 449533 113312

20 BARTON DRIVE
SOUTHAMPTON
SO30 2FF

Version 1.0 1175 MS PDF

Length of existing property (including extension) is 12.5m.
Width of existing property (including extension) is 7m.
Proposed size of conservatory is 4.5m x 3m.

25th October 2010.

AMENDED PLAN
EASTLEIGH BOROUGH COUNCIL
DEVELOPMENT CONTROL SERVICE
APP No: F/10/67720
Date: 26 OCT 2010
Decision: