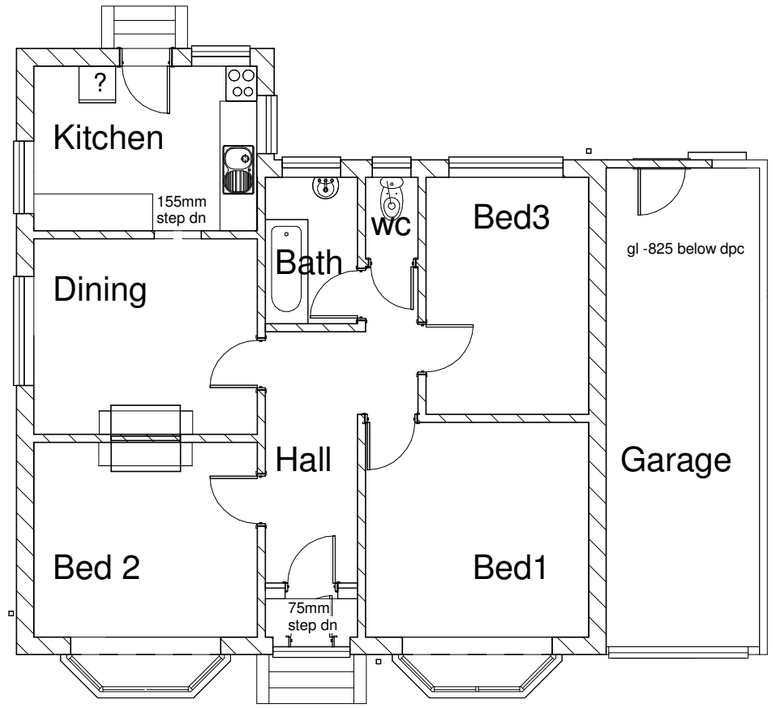

Existing Ground Plan

1 : 100

1:100 1m 2m 3m 4m 5m 6m 7m 8m 9m 10m

METROSCAPE DESIGN LTD
Malcolm Stevens BA (Hons) Arch Tech
Shady Oak, 5 Ayerswood
Bursledon Road, Hedge End
Southampton, Hampshire SO30 0DF
Tel/Fax: 023 80403794
Email : malcstevens@metroscape.co.uk

Project	67 PITMORE ROAD, EASTLEIGH HAMPSHIRE SO50 4LX
Drawing Title	Existing Floor Layout
Client	MR & MRS S STILLWELL
Project No	**12005**
Date APR 12	Scale 1 : 100
Drawing No	P03
Revision	

This drawing is copyright of the Architectural Consultant & must not be reproduced without permission.