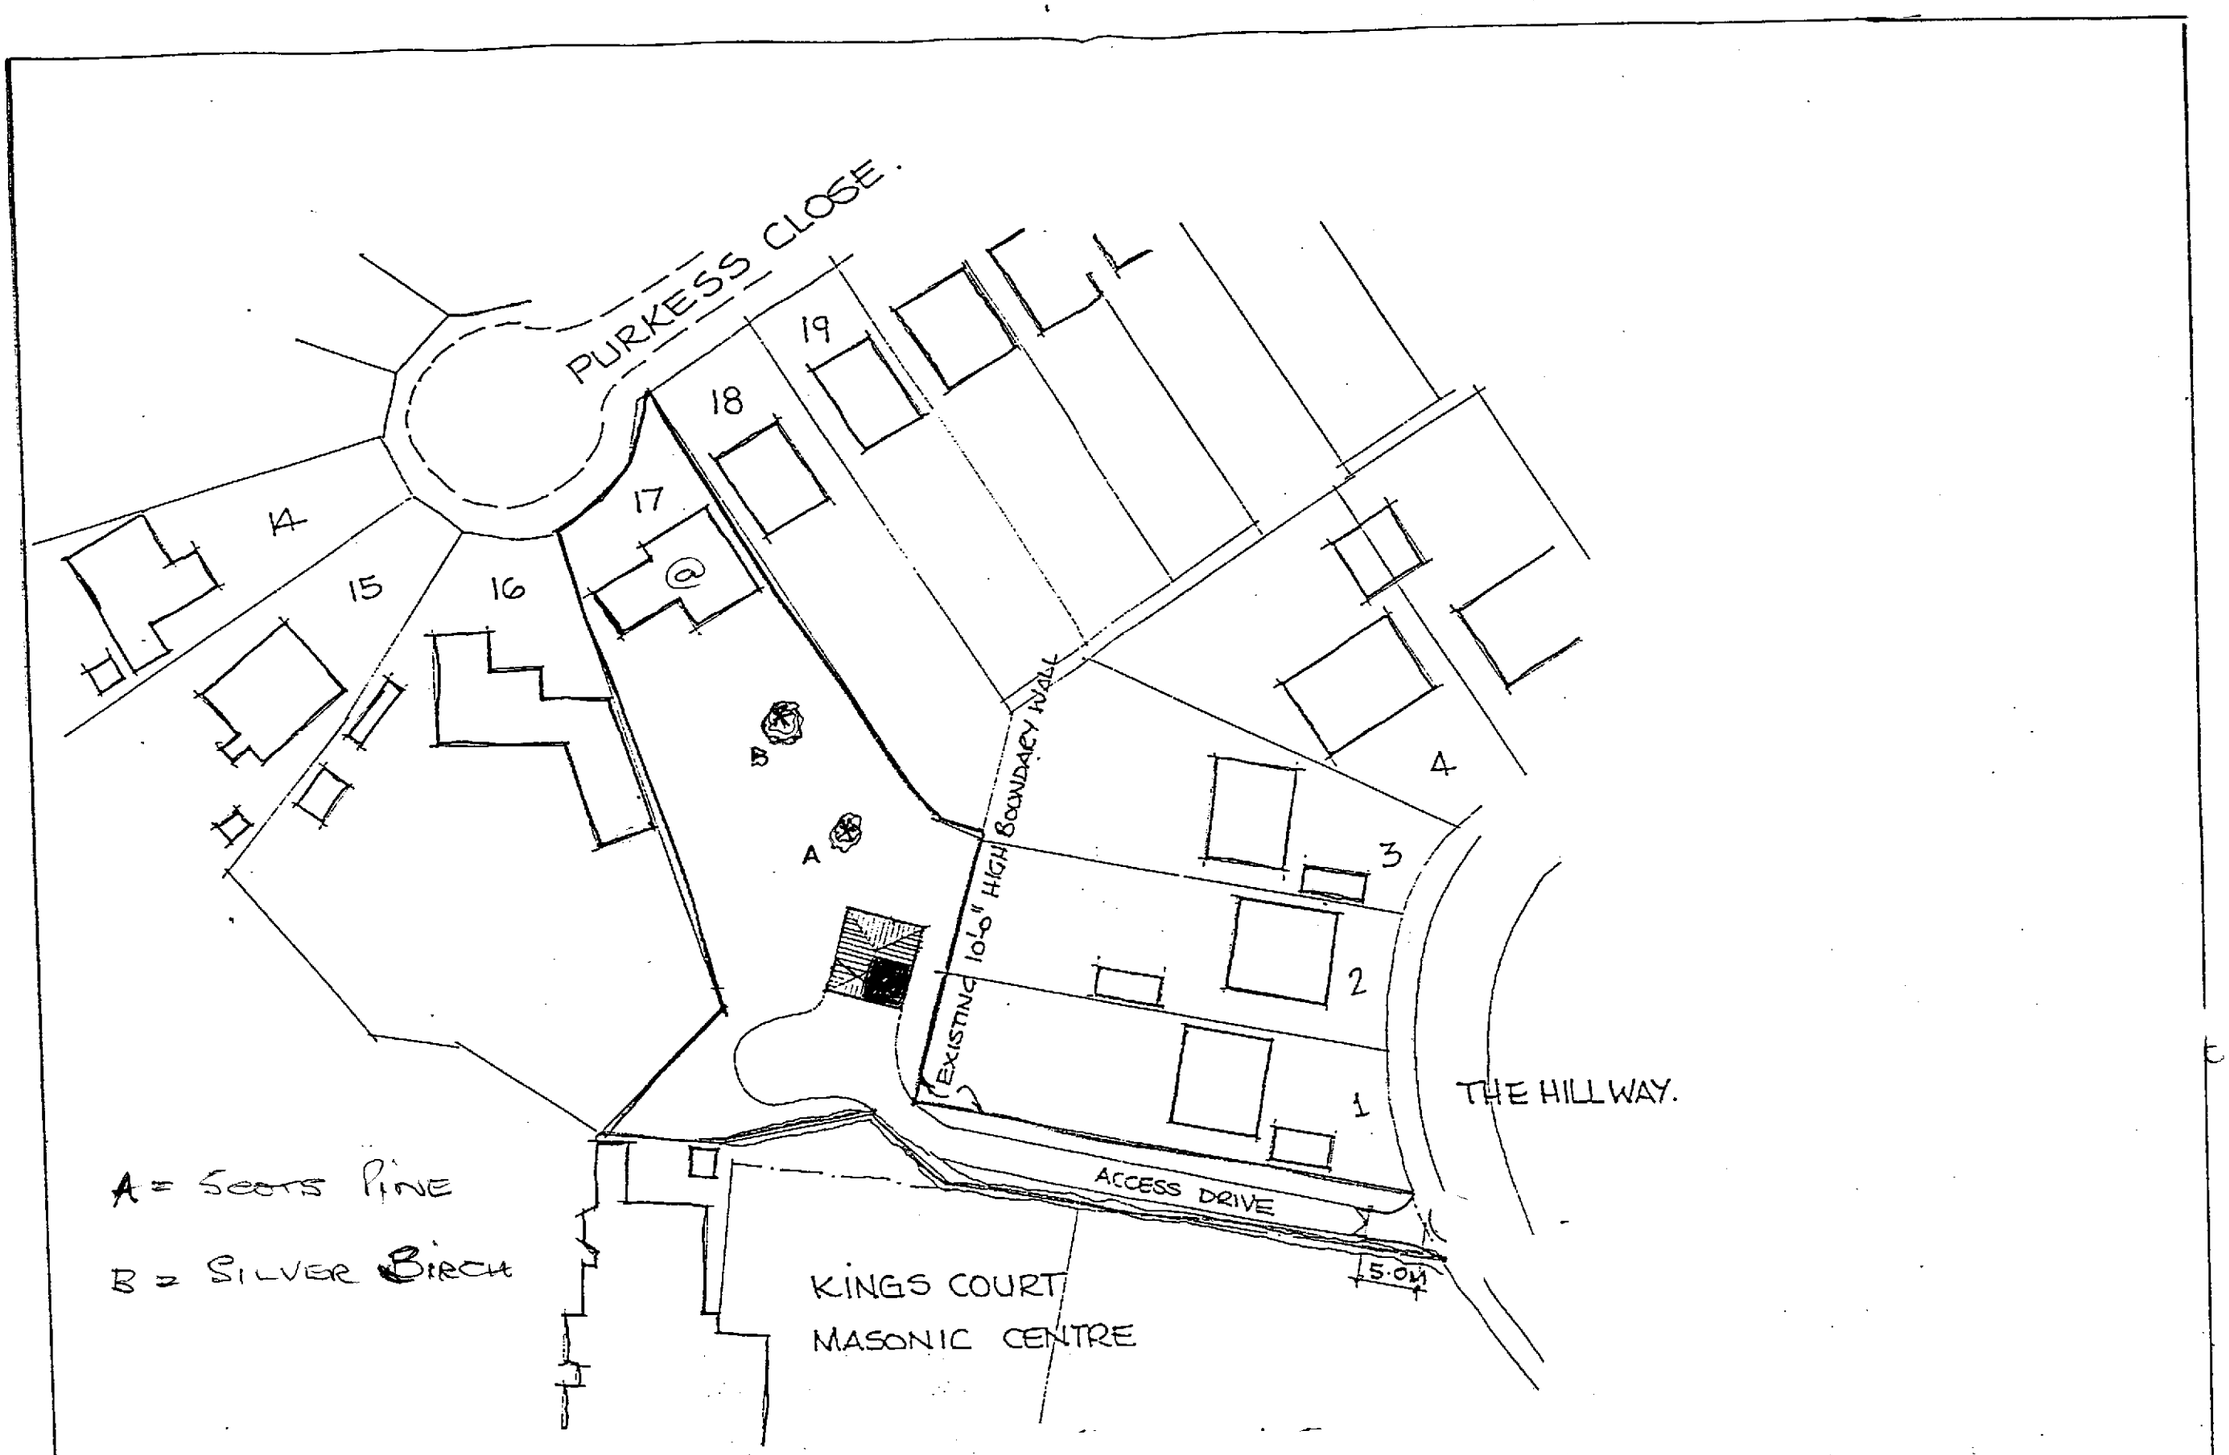


BLOCK PLAN.
SCALE 1:500.

FOR:- MR. HUTCHINSON.
AT :- 17, PURKESS CLOSE.
CHANDLERS FORD.
SCALE 1:500