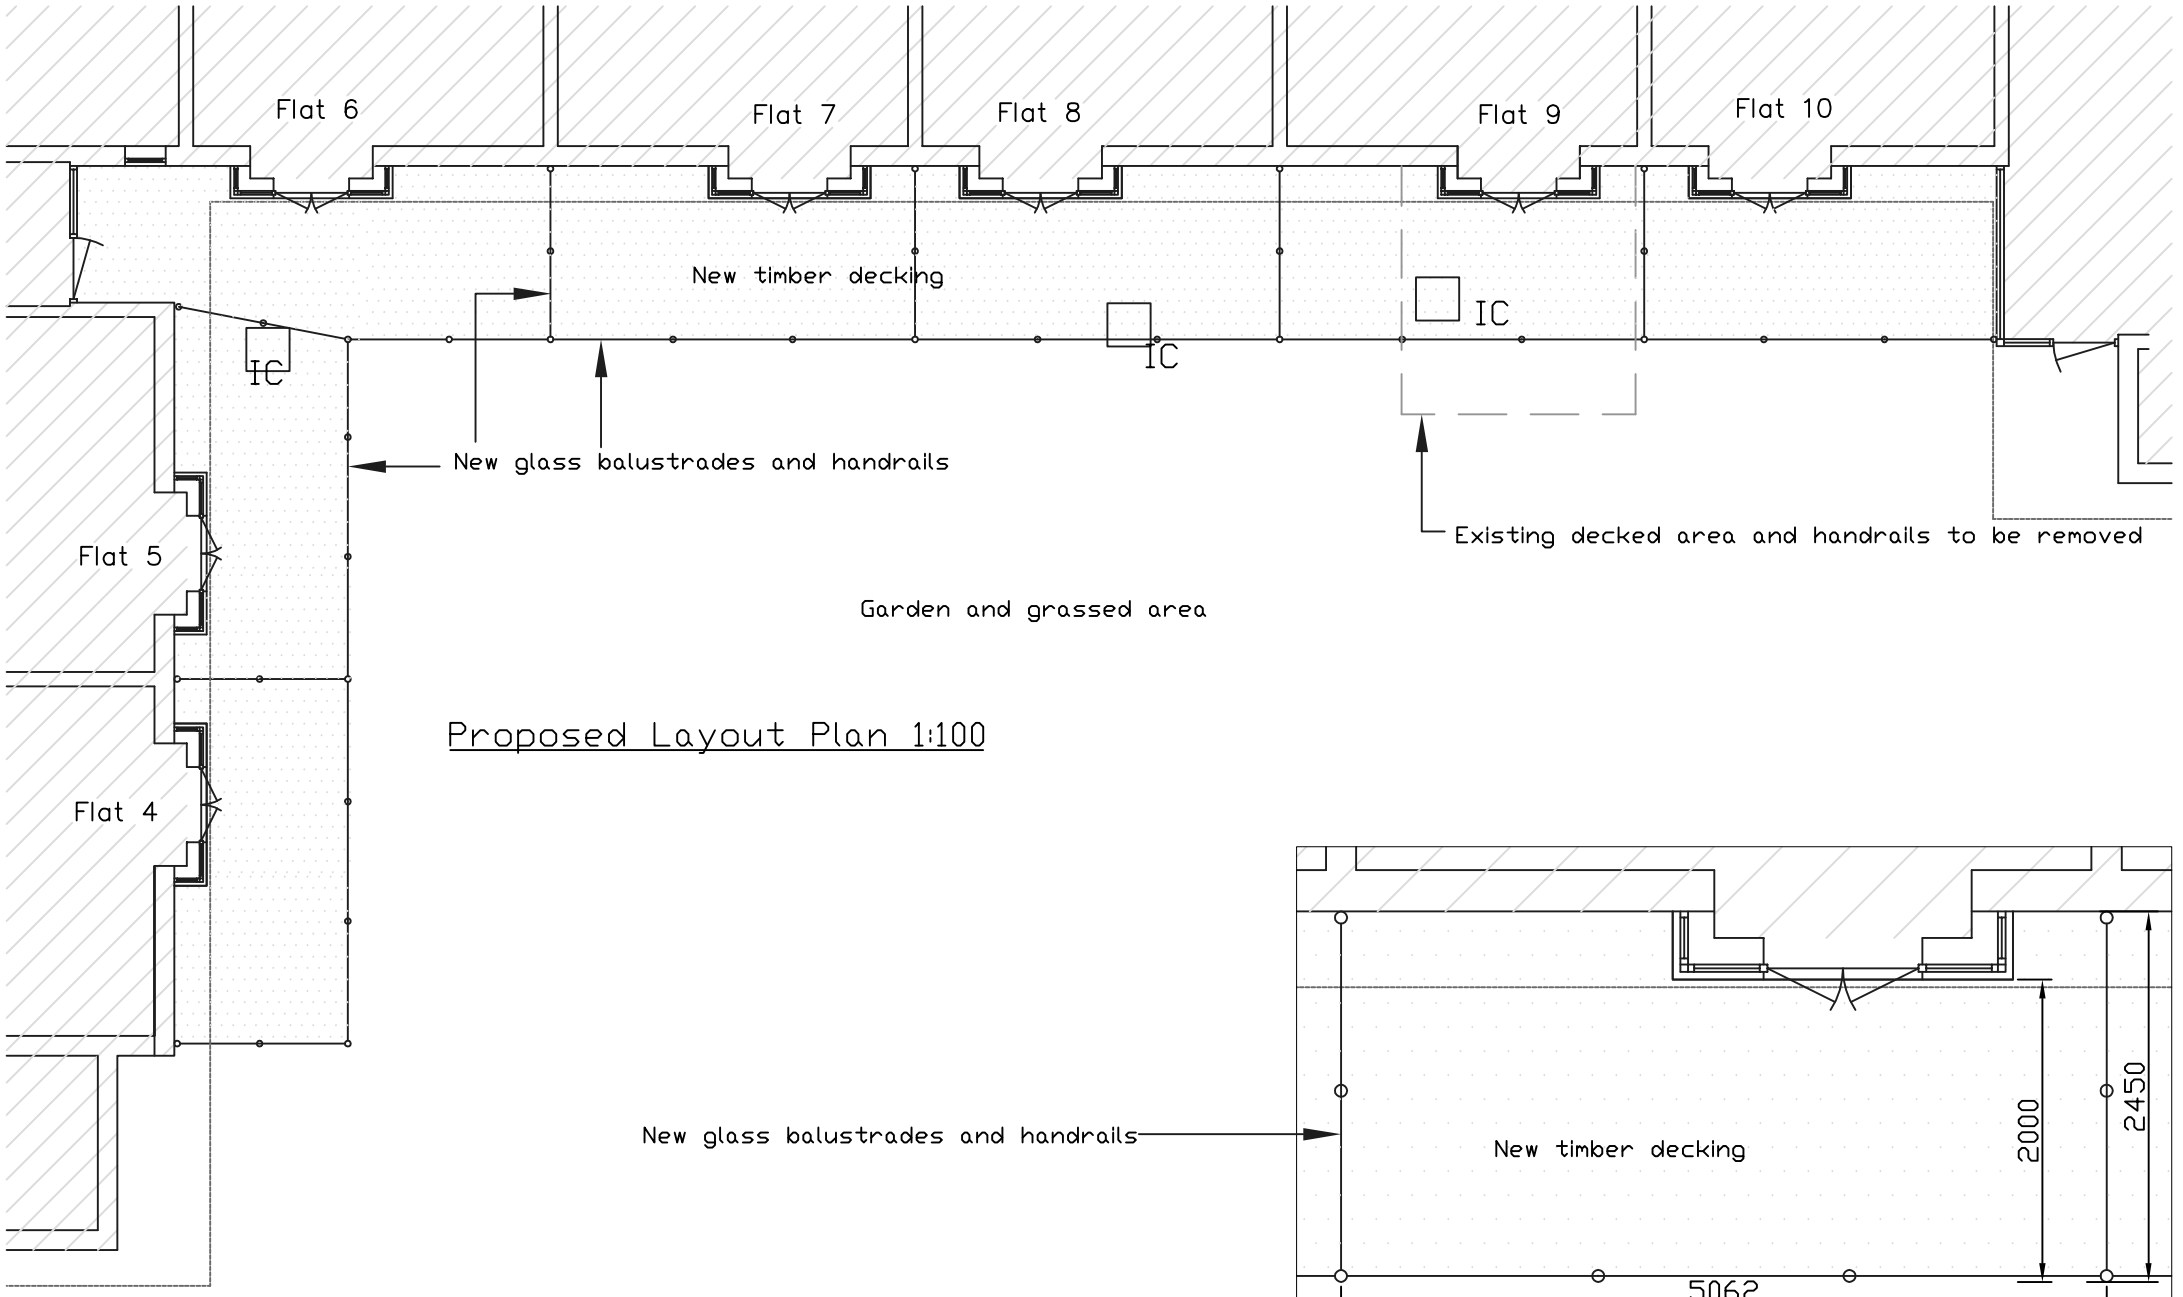

Proposed Layout Plan 1:100

Proposed Balcony Areas Detail Plan 1:50

New French Doors and Balcony - Proposed Plan

at Dawson Lodge, Botley Road, West End, Southampton Hants SO30 3RS

A4