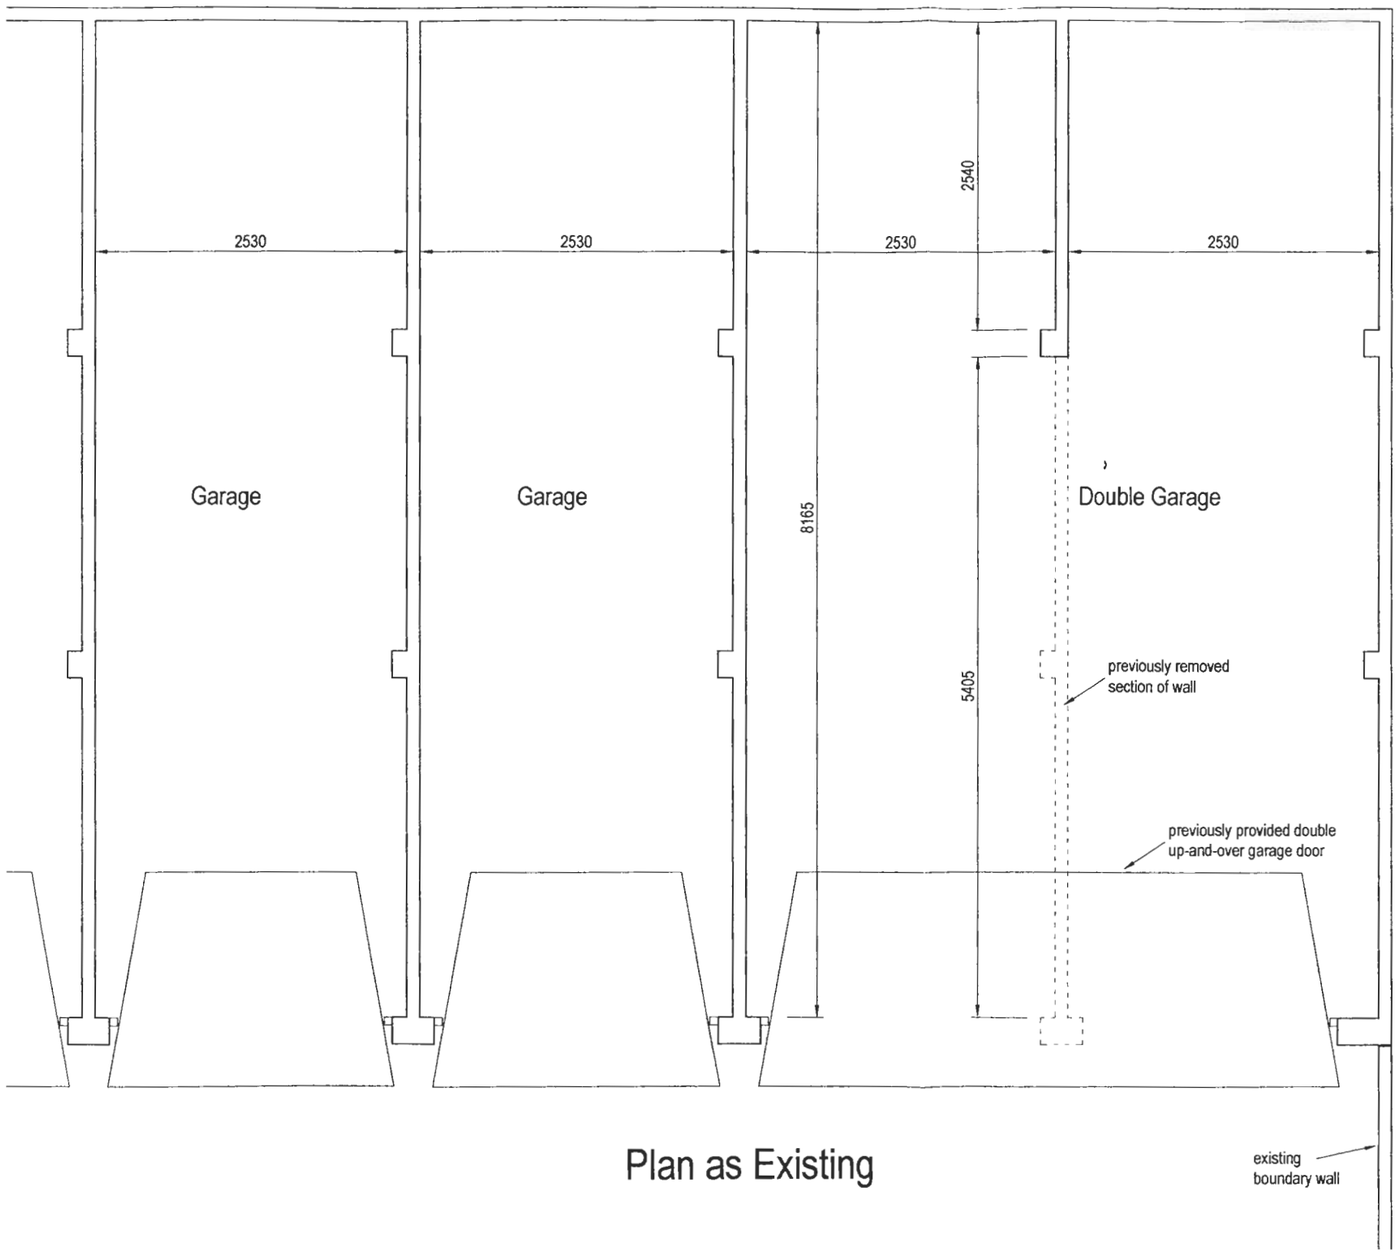

Plan as Existing



Rev	Date	Amendments

Project

7 - 8 Admirals Court, Hamble
Southampton, Hants SO31 4LT

Drawing

Plan as Existing

Scale	1:50	Drawing No
Date	February 2011	138 - 03

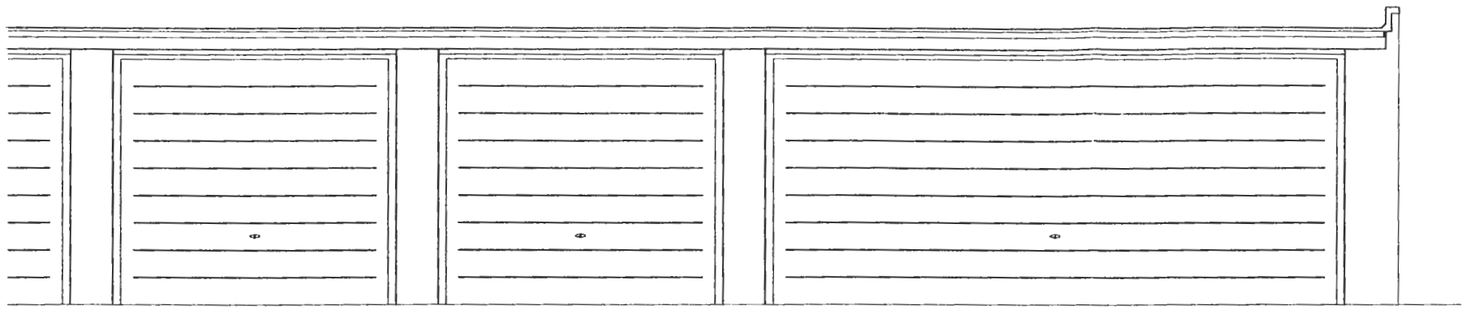

Front Elevation as Existing (1:50)

DEVELOPMENT CONTROL
APP No 11/68429.
Date 24 FEB 2011
Decision

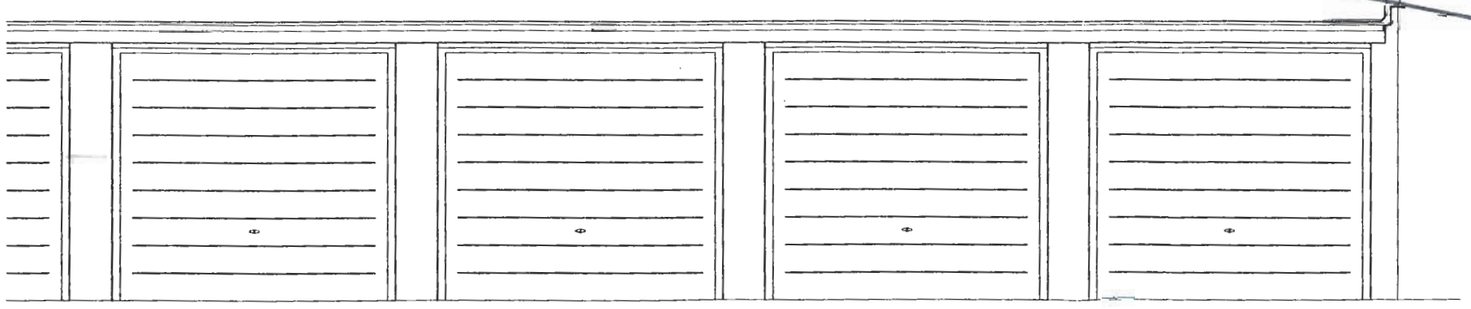

Front Elevation as Proposed (1:50)

Rev	Date	Amendments

Project

7 - 8 Admirals Court, Hamble
Southampton, Hants SO31 4LT

Drawing

Front Elevations

Scale	Drawing No
as shown	138 - 05
Date February 2011	