
LEVEL MONITORING - RELATIVE SURVEY READINGS

Provider Details		Client Details		Risk Address	
Name:	Knight Associates.	Insurance Co.:	Prudential	Occupier:	Mr A Hoff
		Client Name:	Crawford	Address:	14 A Foord Road
Our Ref:	SU0906751	Technical Mgr:	Edwards H	Address:	Hedge End
Date of Issue:	8/2/11	Email:		Town:	Southampton
		Client Ref:	SU0906751	County:	
Monitoring Details		Address:	National Subsidence Unit	Post Code:	SO30 0DD
Instruction Date:	29/7/10	Address:	4th Floor 30 St Pauls Square	Tel Home:	02380 402614
First Reading Date:	13/07/2010	Town:	Birmingham	Tel Work:	
Maximum No Visits:	6	County:		Mobile:	
Anticipated Expiry Date:	June '11	Post Code:	B3 1QZ	Other:	
Monitoring Int (Wks):	8	Other Email:	subsidence.monitoring@crawco.co.uk	Other:	

			Target Date:											
			Reading Date:	13/7/10	8/9/10	26/10/10	14/12/10	7/2/11						
			Issue Date:	15/7/10	10/9/10	28/10/10	15/12/10	8/2/11						
Row No.	**Point Name**	**X Co-ordinate**	**Y Co-ordinate**	**1**	**2**	**3**	**4**	**5**	**6**	**7**	**8**	**9**	**10**	**11**
1	TBM1	0.00	0.00	10.0000	10.0000	10.0000	10.0000	10.0000						
2	2	0.00	-7.50	10.0141	10.0142	10.0146	10.0157	10.0158						
3		0.00	-13.70											
4	3	-0.02	-13.70	10.0018	10.0004	9.9996	10.0030	10.0038						
5	4	-5.50	-13.70	9.9960	9.9932	9.9931	9.9997	10.0006						
6	5	-10.10	-13.70	10.0030	10.0015	10.0017	10.0068	10.0079						
7		-10.30	-13.70											
8		-10.30	0.00											
9		-9.80	0.00											
10		-9.80	3.00											
11		-9.30	3.50											
12		-7.10	3.50											
13		-6.60	3.00											
14		-6.60	0.00											
15	6	-6.10	0.00	9.9913	9.9912	9.9916	9.9921	9.9928						
16		0.00	0.00											
17														
18														
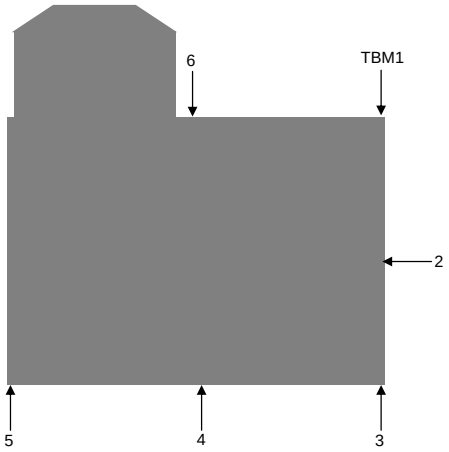


FRONT.

- 07.02.11 The Occupier expressed concerns. Could not fix all points d obstructions.
- A common brickcourse could not l followed, subsequently relative da
- A further visit is due in March/Apri


LEVEL MONITORING - RELATIVE SURVEY READINGS

Client: Crawford **Client Ref:** SU0906751 **Chart Scale 1:1000**


1

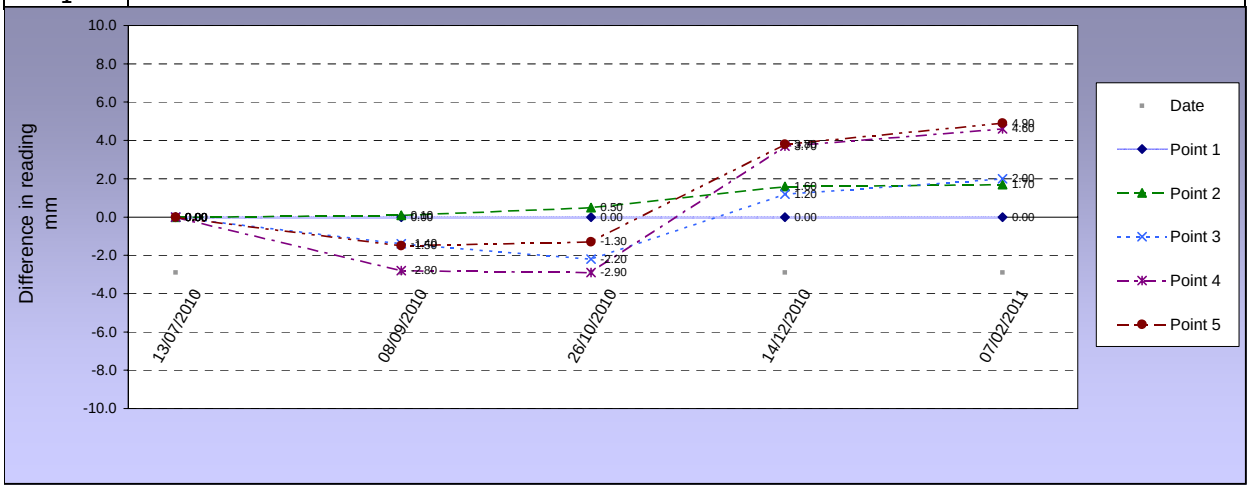

2

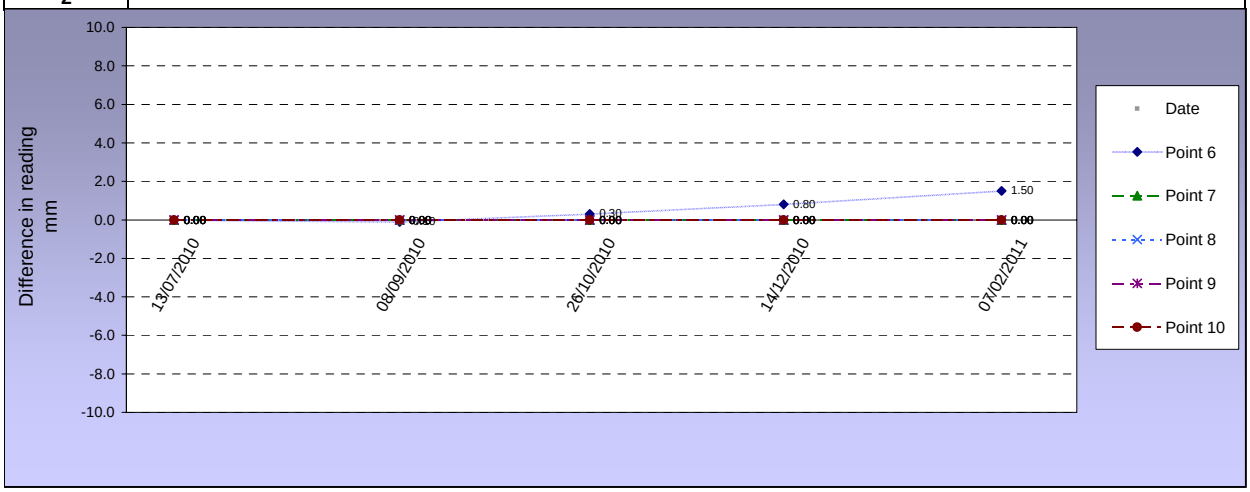


3

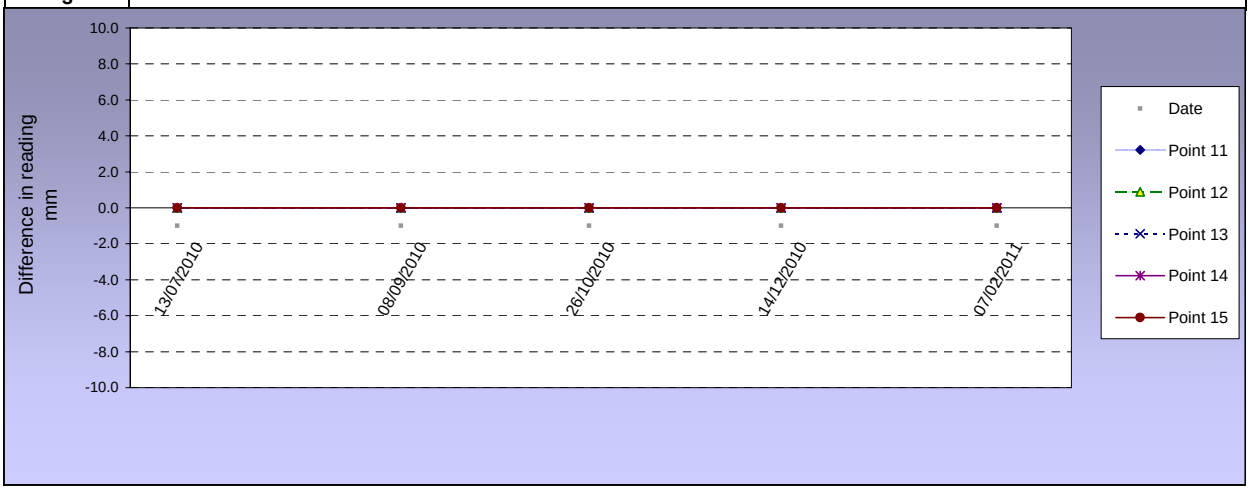

LEVEL MONITORING - RELATIVE MOVEMENT SKETCH

Client: Crawford Client Ref: SU0906751

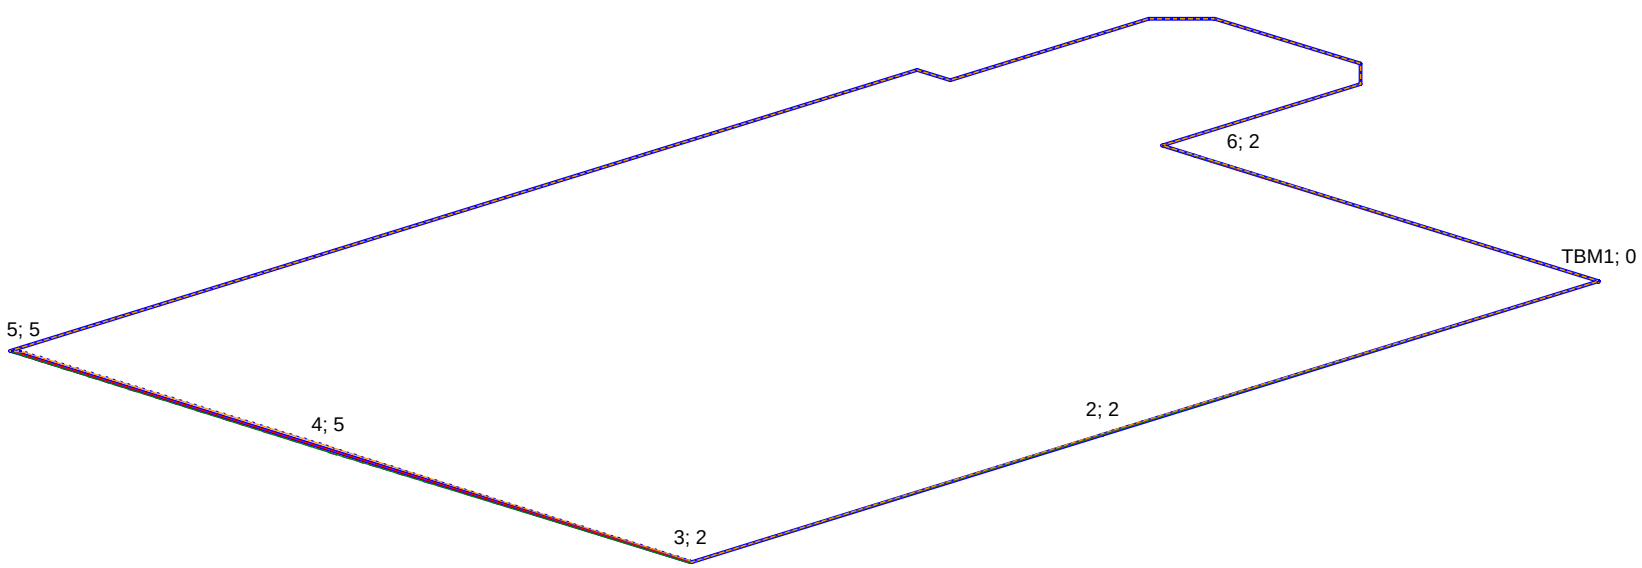

Notes:
Vertical distorted scale 1: 20

Point labels give level difference of last reading from original datum in mm.