Report any discrepancies to the author.

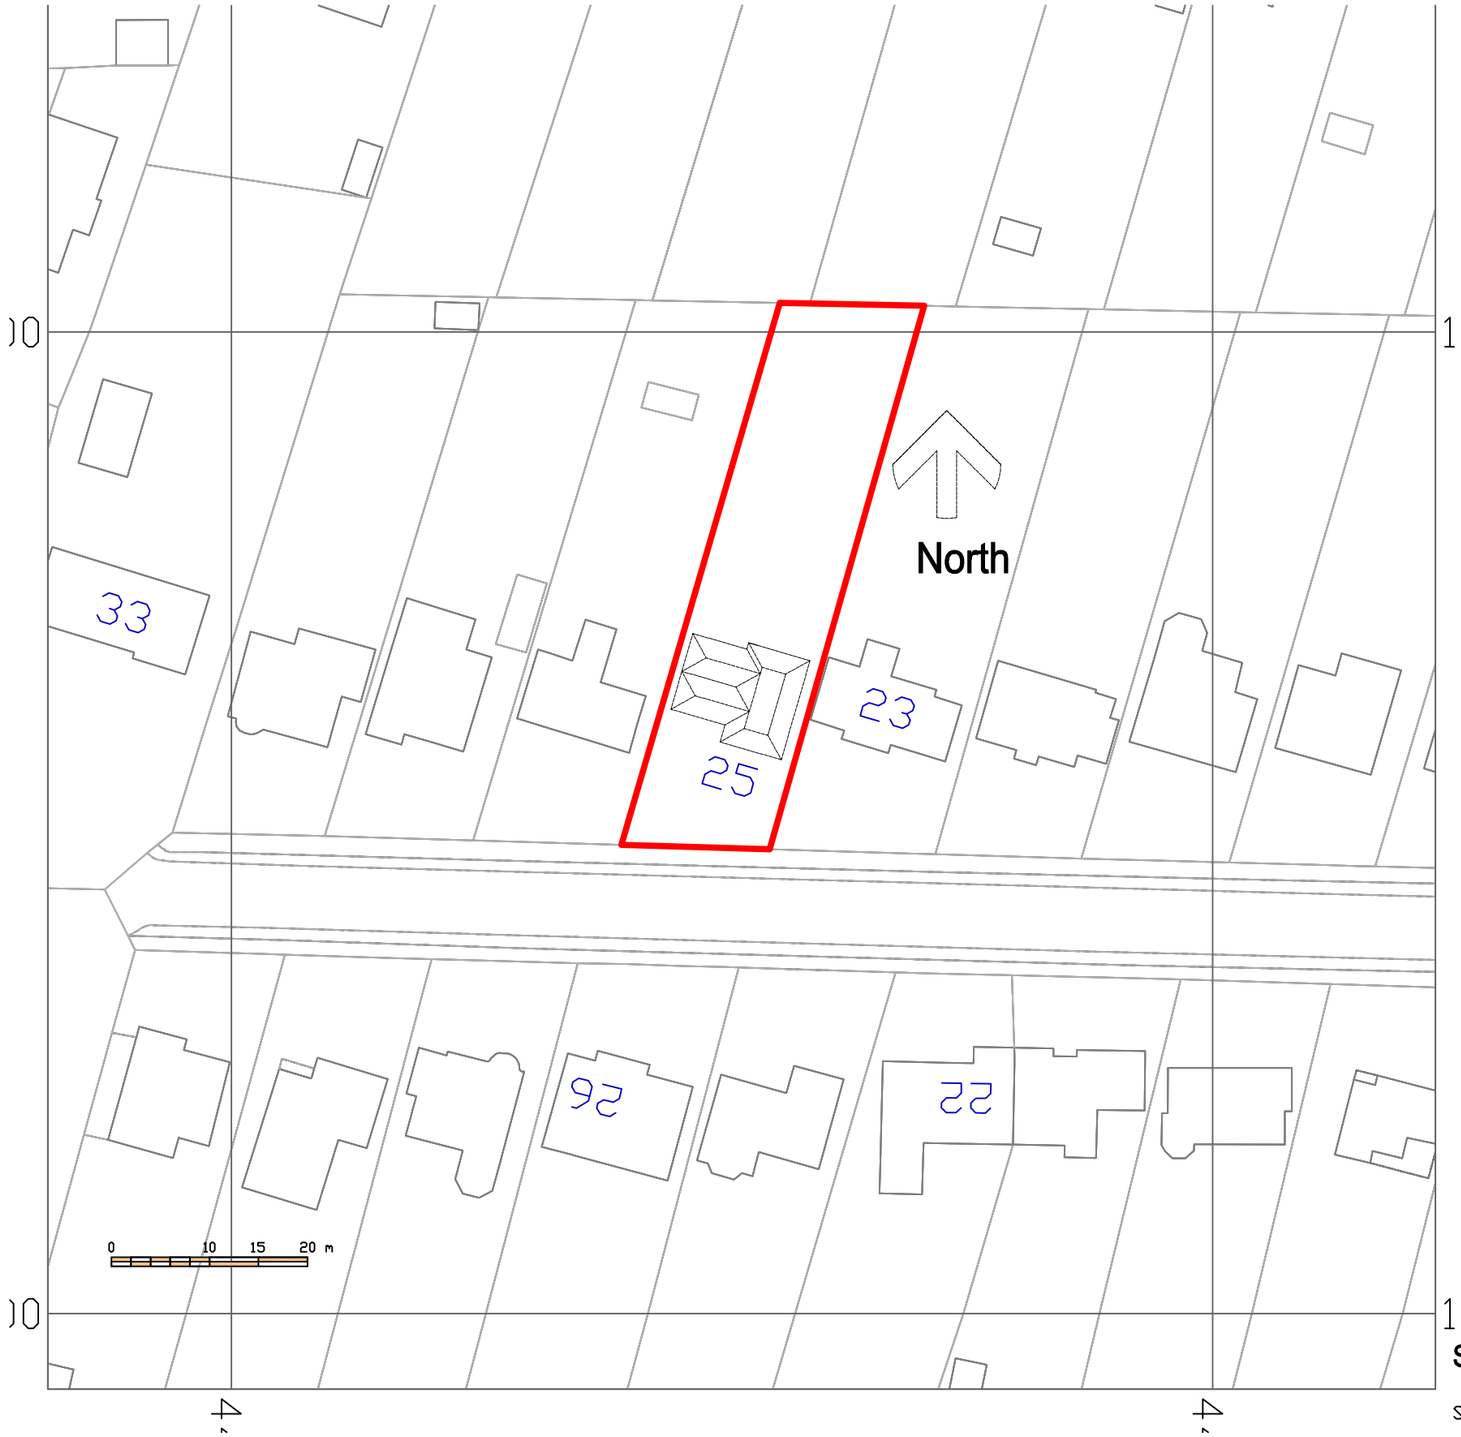

SITE LOCATION PLAN 1:1250

Streetwise licence No. 100047474

Revision Notes:

Rev:	Date:	Description:
0	x	x

Date: JAN 16

Scale @ A3: 1/1250

Drawing Status:	Drawn:	Checked:
PLANNING	MS	dmm

Project: 25 Velmore Road Chandlers Ford

Drawing Title: Locality Plan

Temple Ford Design Ltd

templeforddesign@gmail.com 07857 979117

Client: Mr and Mrs Richardson

Project:	Dwg No:	Rev:
1593	900	0