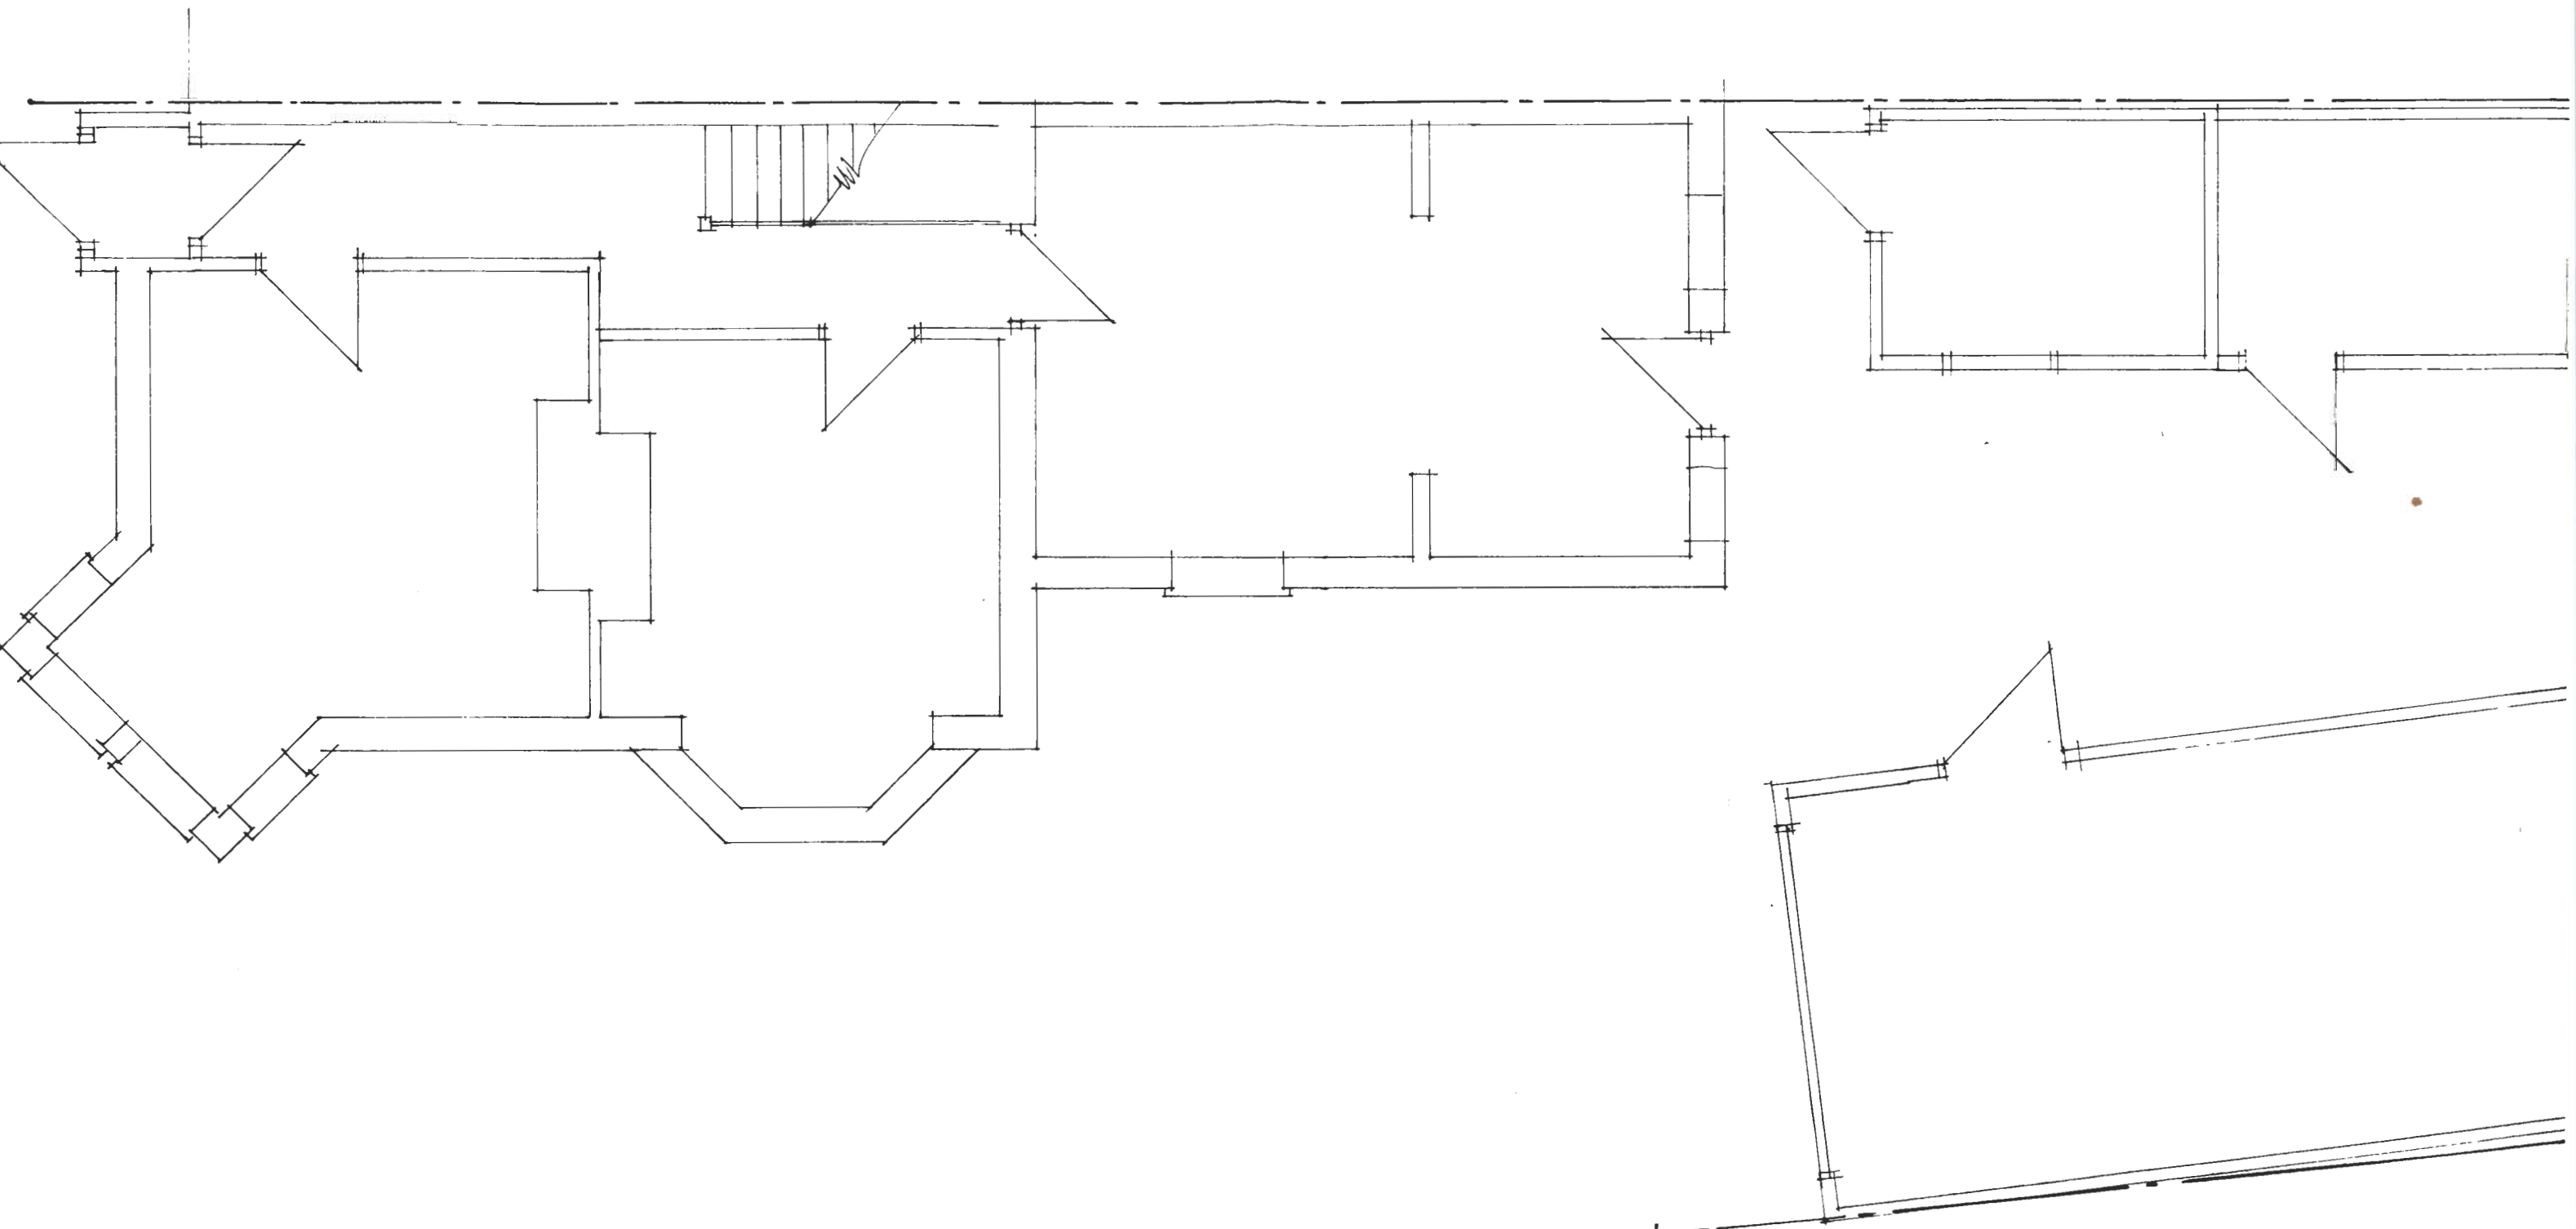

Ground Floor Plan - existing

DEVELOPMENT CONTROL SERVICES
APP. NO. 11/68899
Date 25 JAN 2011
Decision

89 Station Road
Netley

SCALE 1:50
DECEMBER 2007

9806 /01

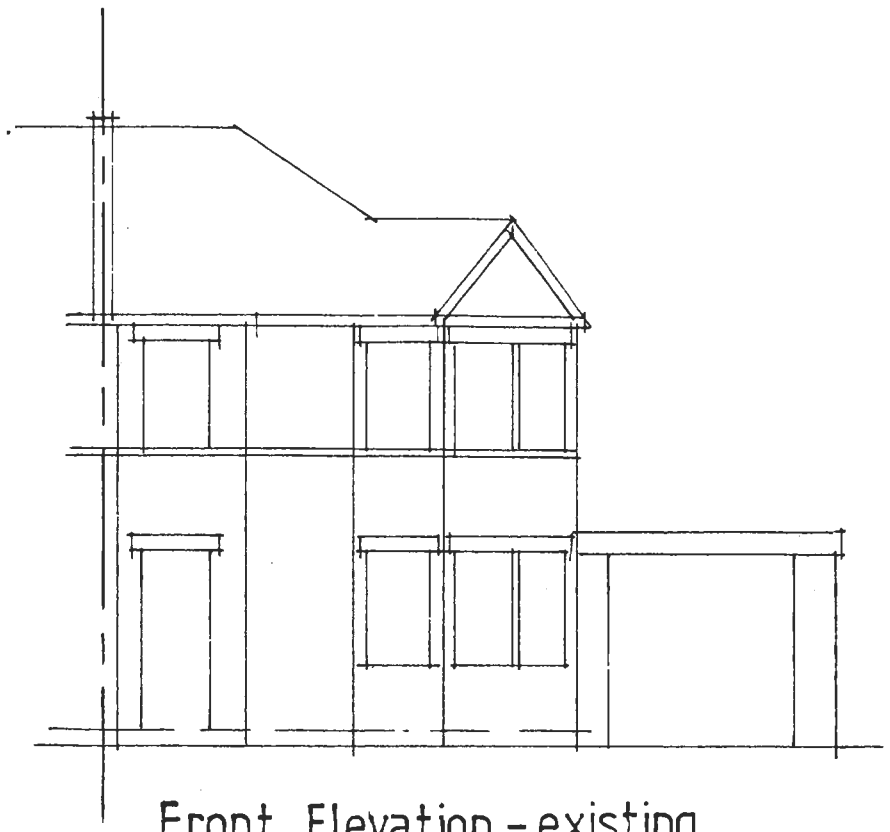

Front Elevation - existing

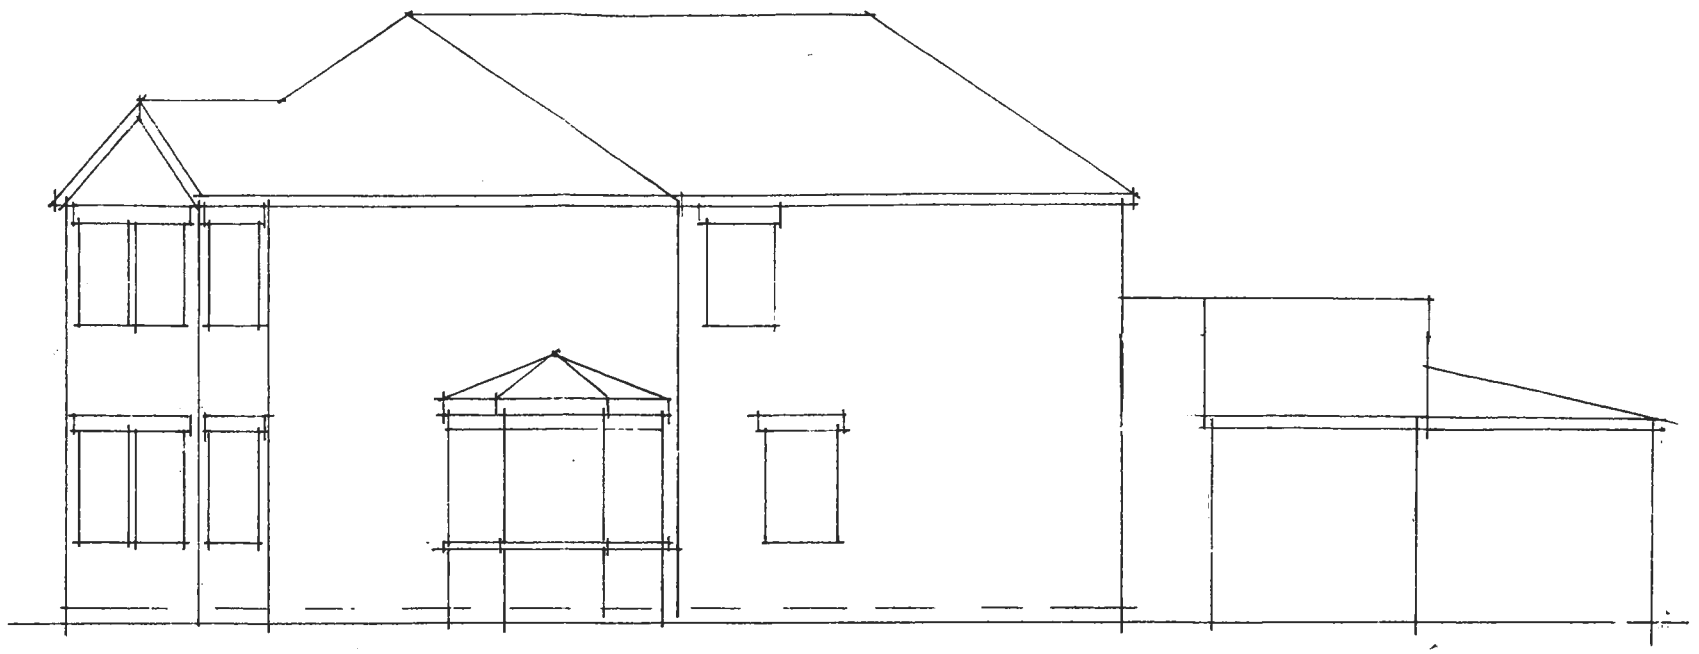

Side Elevation - existing

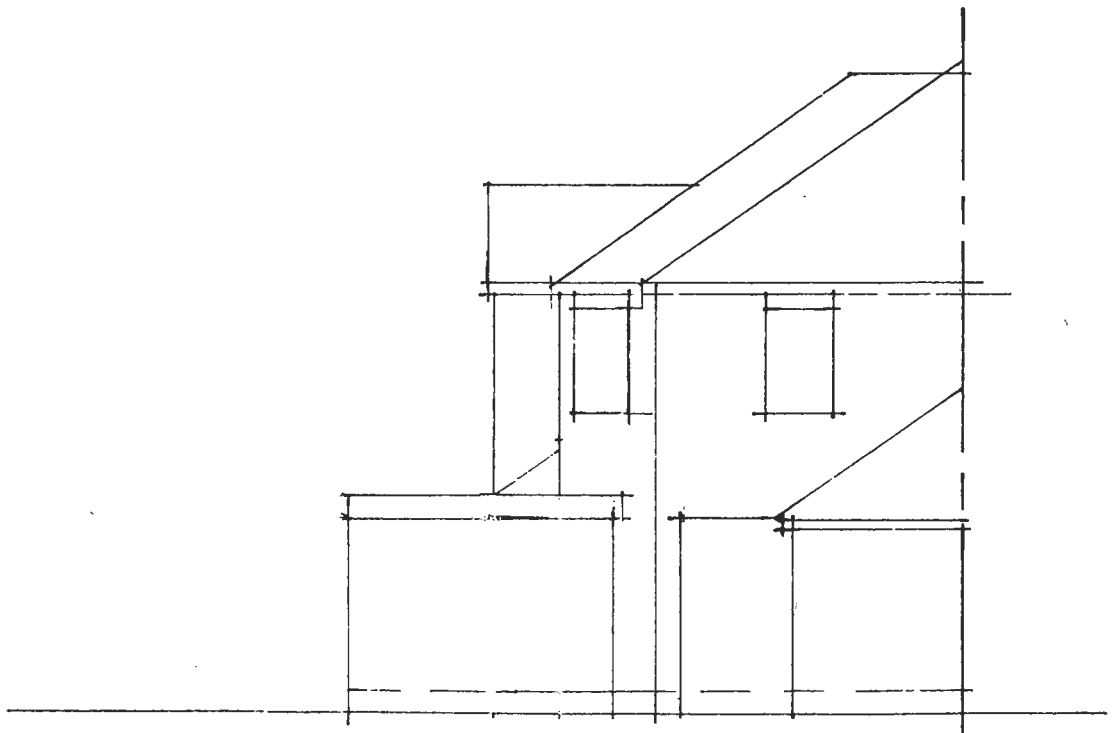

Rear Elevation - existing

DEVELOPMENT CONTROL SERVICE
APP No F/11/68399
Date 25 JAN 2011
Decision:

89 Station Road
Netley
SCALE 1:100
NOVEMBER 2010

03