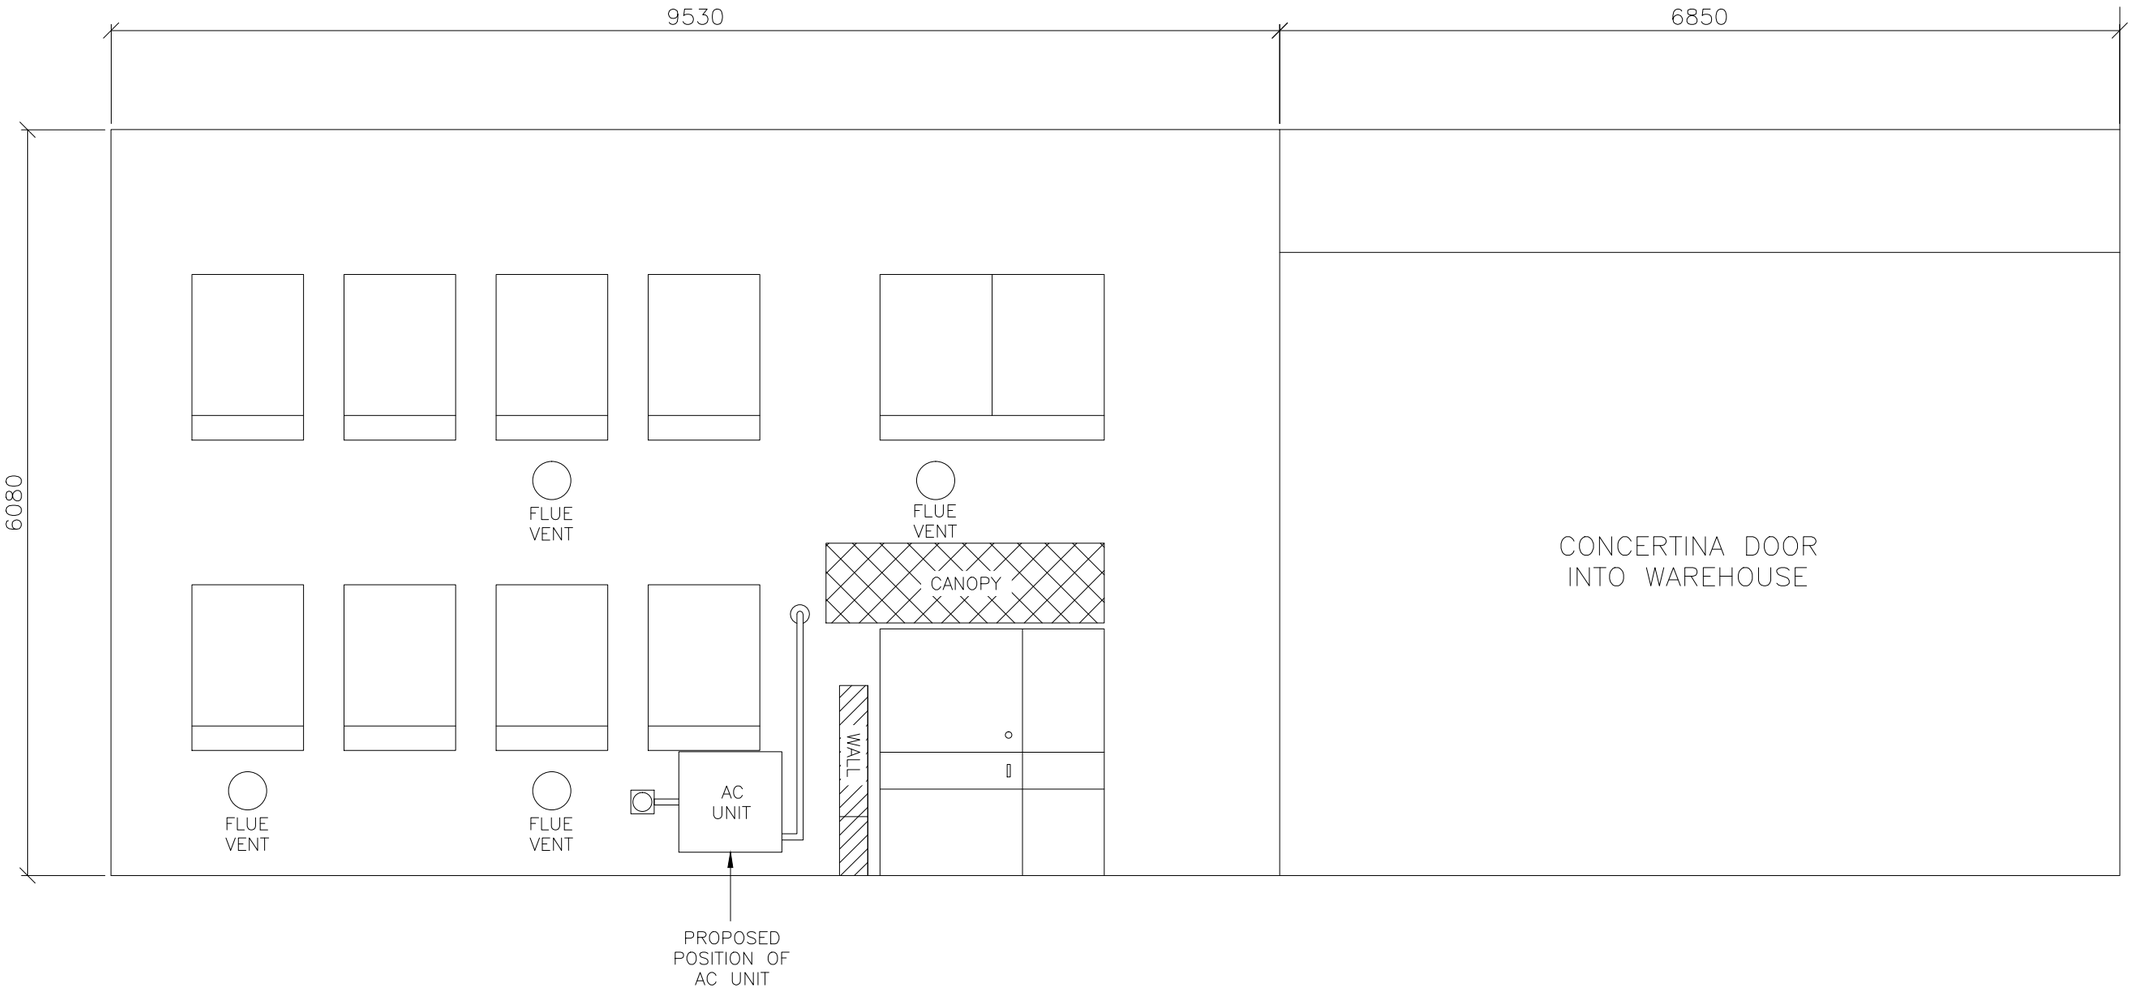


FRONT ELEVATION

REV	DESCRIPTION	INIT.	DATE

CONTRACT TITLE

UNIT 7
WOODSIDE ROAD
EASTLEIGH
SO50 4ET

DESCRIPTION

HARGREAVES

LORD STREET – BURY – LANCASHIRE – BL9 0RG
TEL: 0161 – 764 – 5082 FAX: 0161 – 762 – 2333
e–mail info@mw–hargreaves.net

DRAWN	DATE
CHECKED	SCALE @A3
APPROVAL	
CLIENTS DRG OR REF N°	

CONTRACT N°	DRAWING N°	ISSUE	REV
/	/		