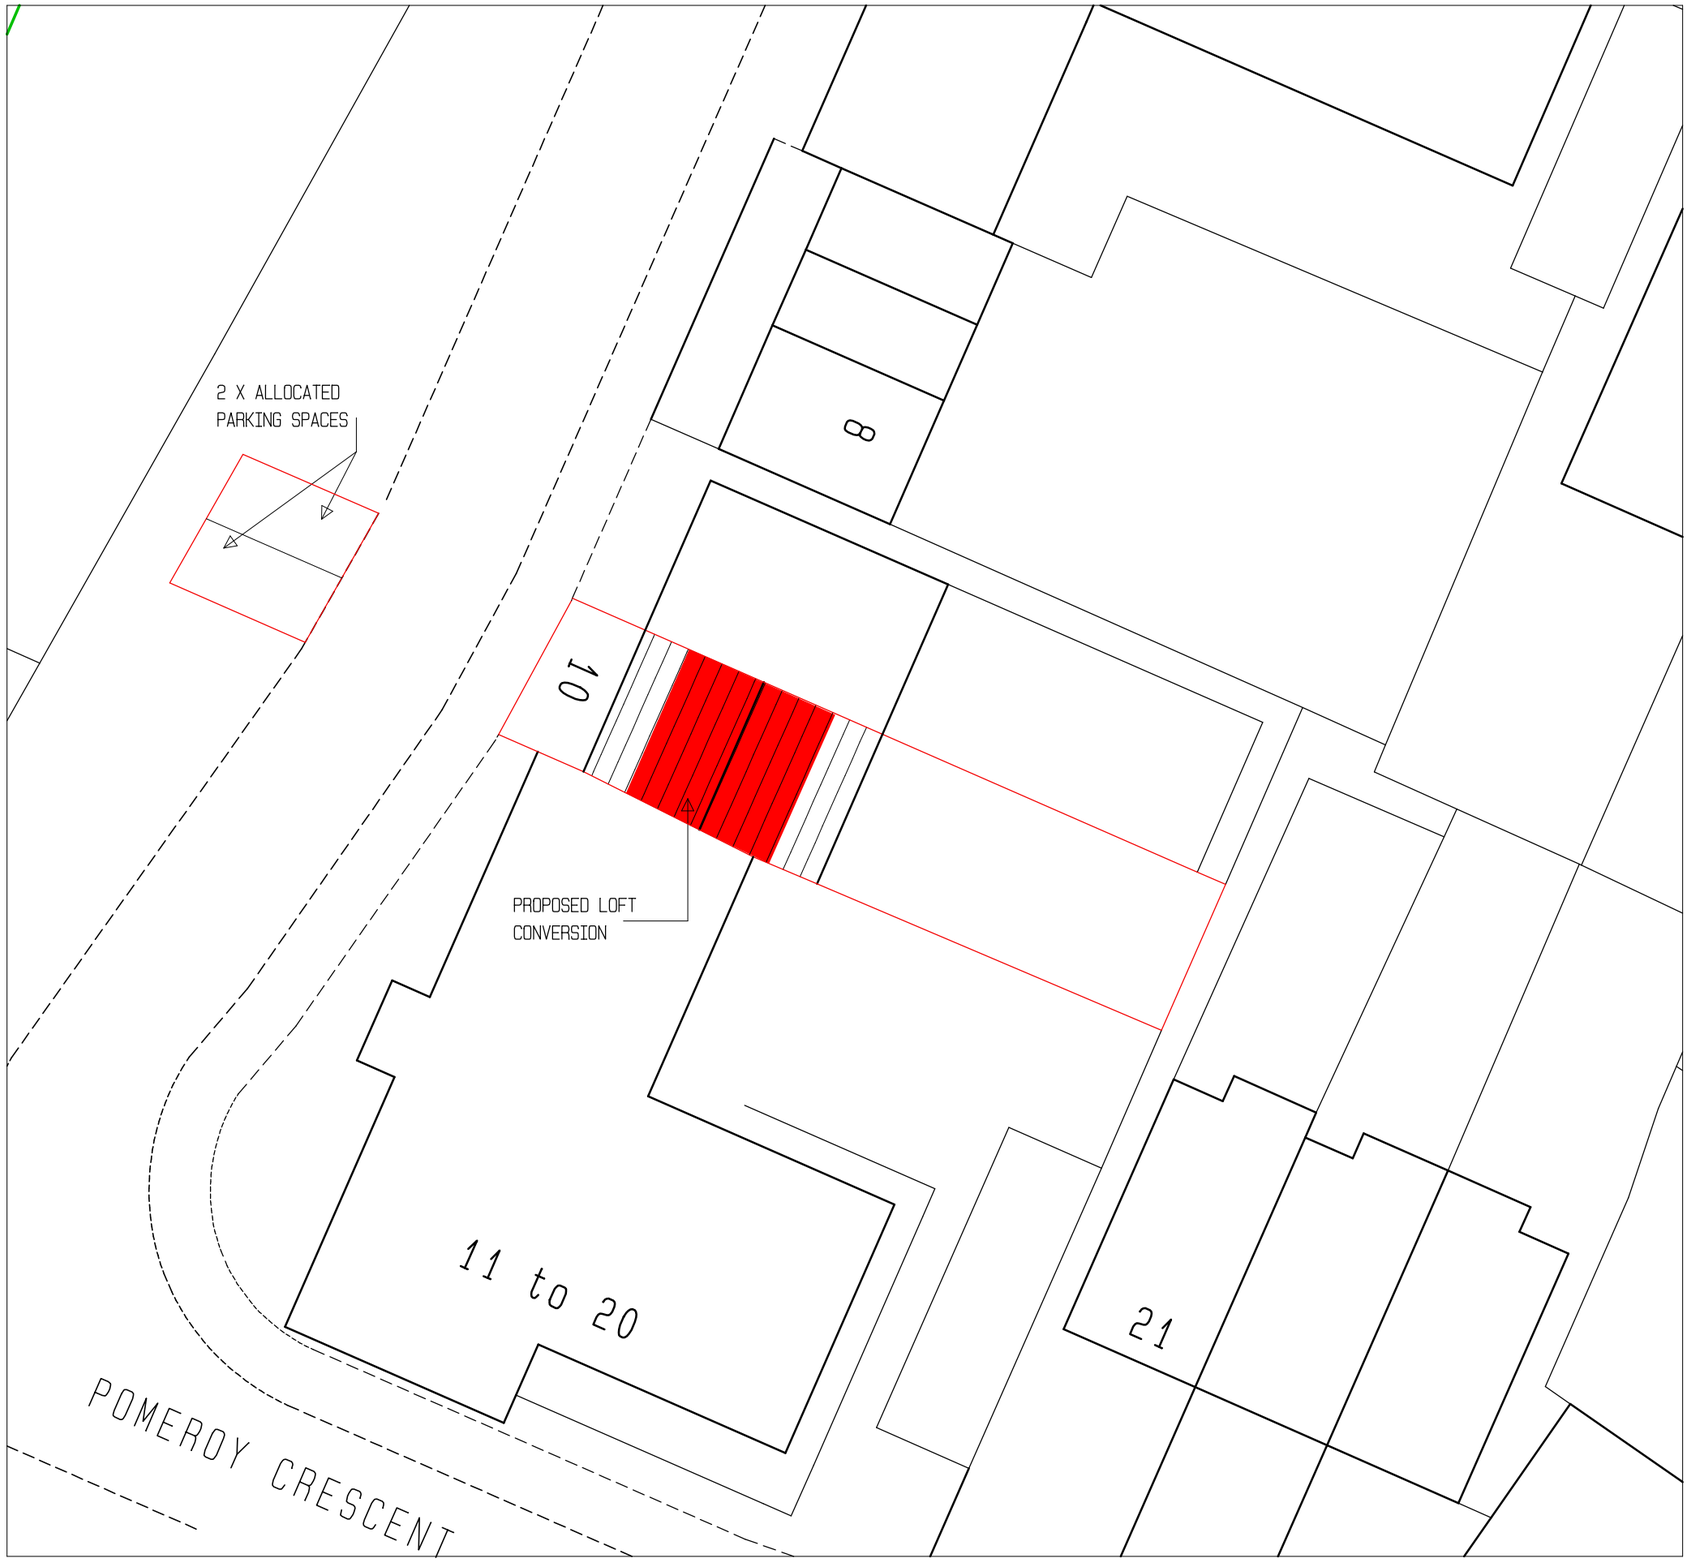



ACA ARCHITECTURAL DESIGN
9 WOODSIDE AVENUE
EASTLEIGH
SO50 9ES
Tel: 07817616023 or Email: acaadesign@gmail.com

Client
Mr & Mrs Yarmahmoodi

Project Title
10 Pomeroy Crescent, Hedge End
SO30 2LF

Drawing Title
Block And Location Plan

Scale
1:200 & 1:1250 On A3 Paper

Drawn By
AC

0 2m 4m 6m 8m 10m

© This drawing is the copyright of ACA Design Limited. It may not be copied, altered or reproduced without their written authority.
IF IN DOUBT ASK !!

Drawing No.
2016/02

Rev.