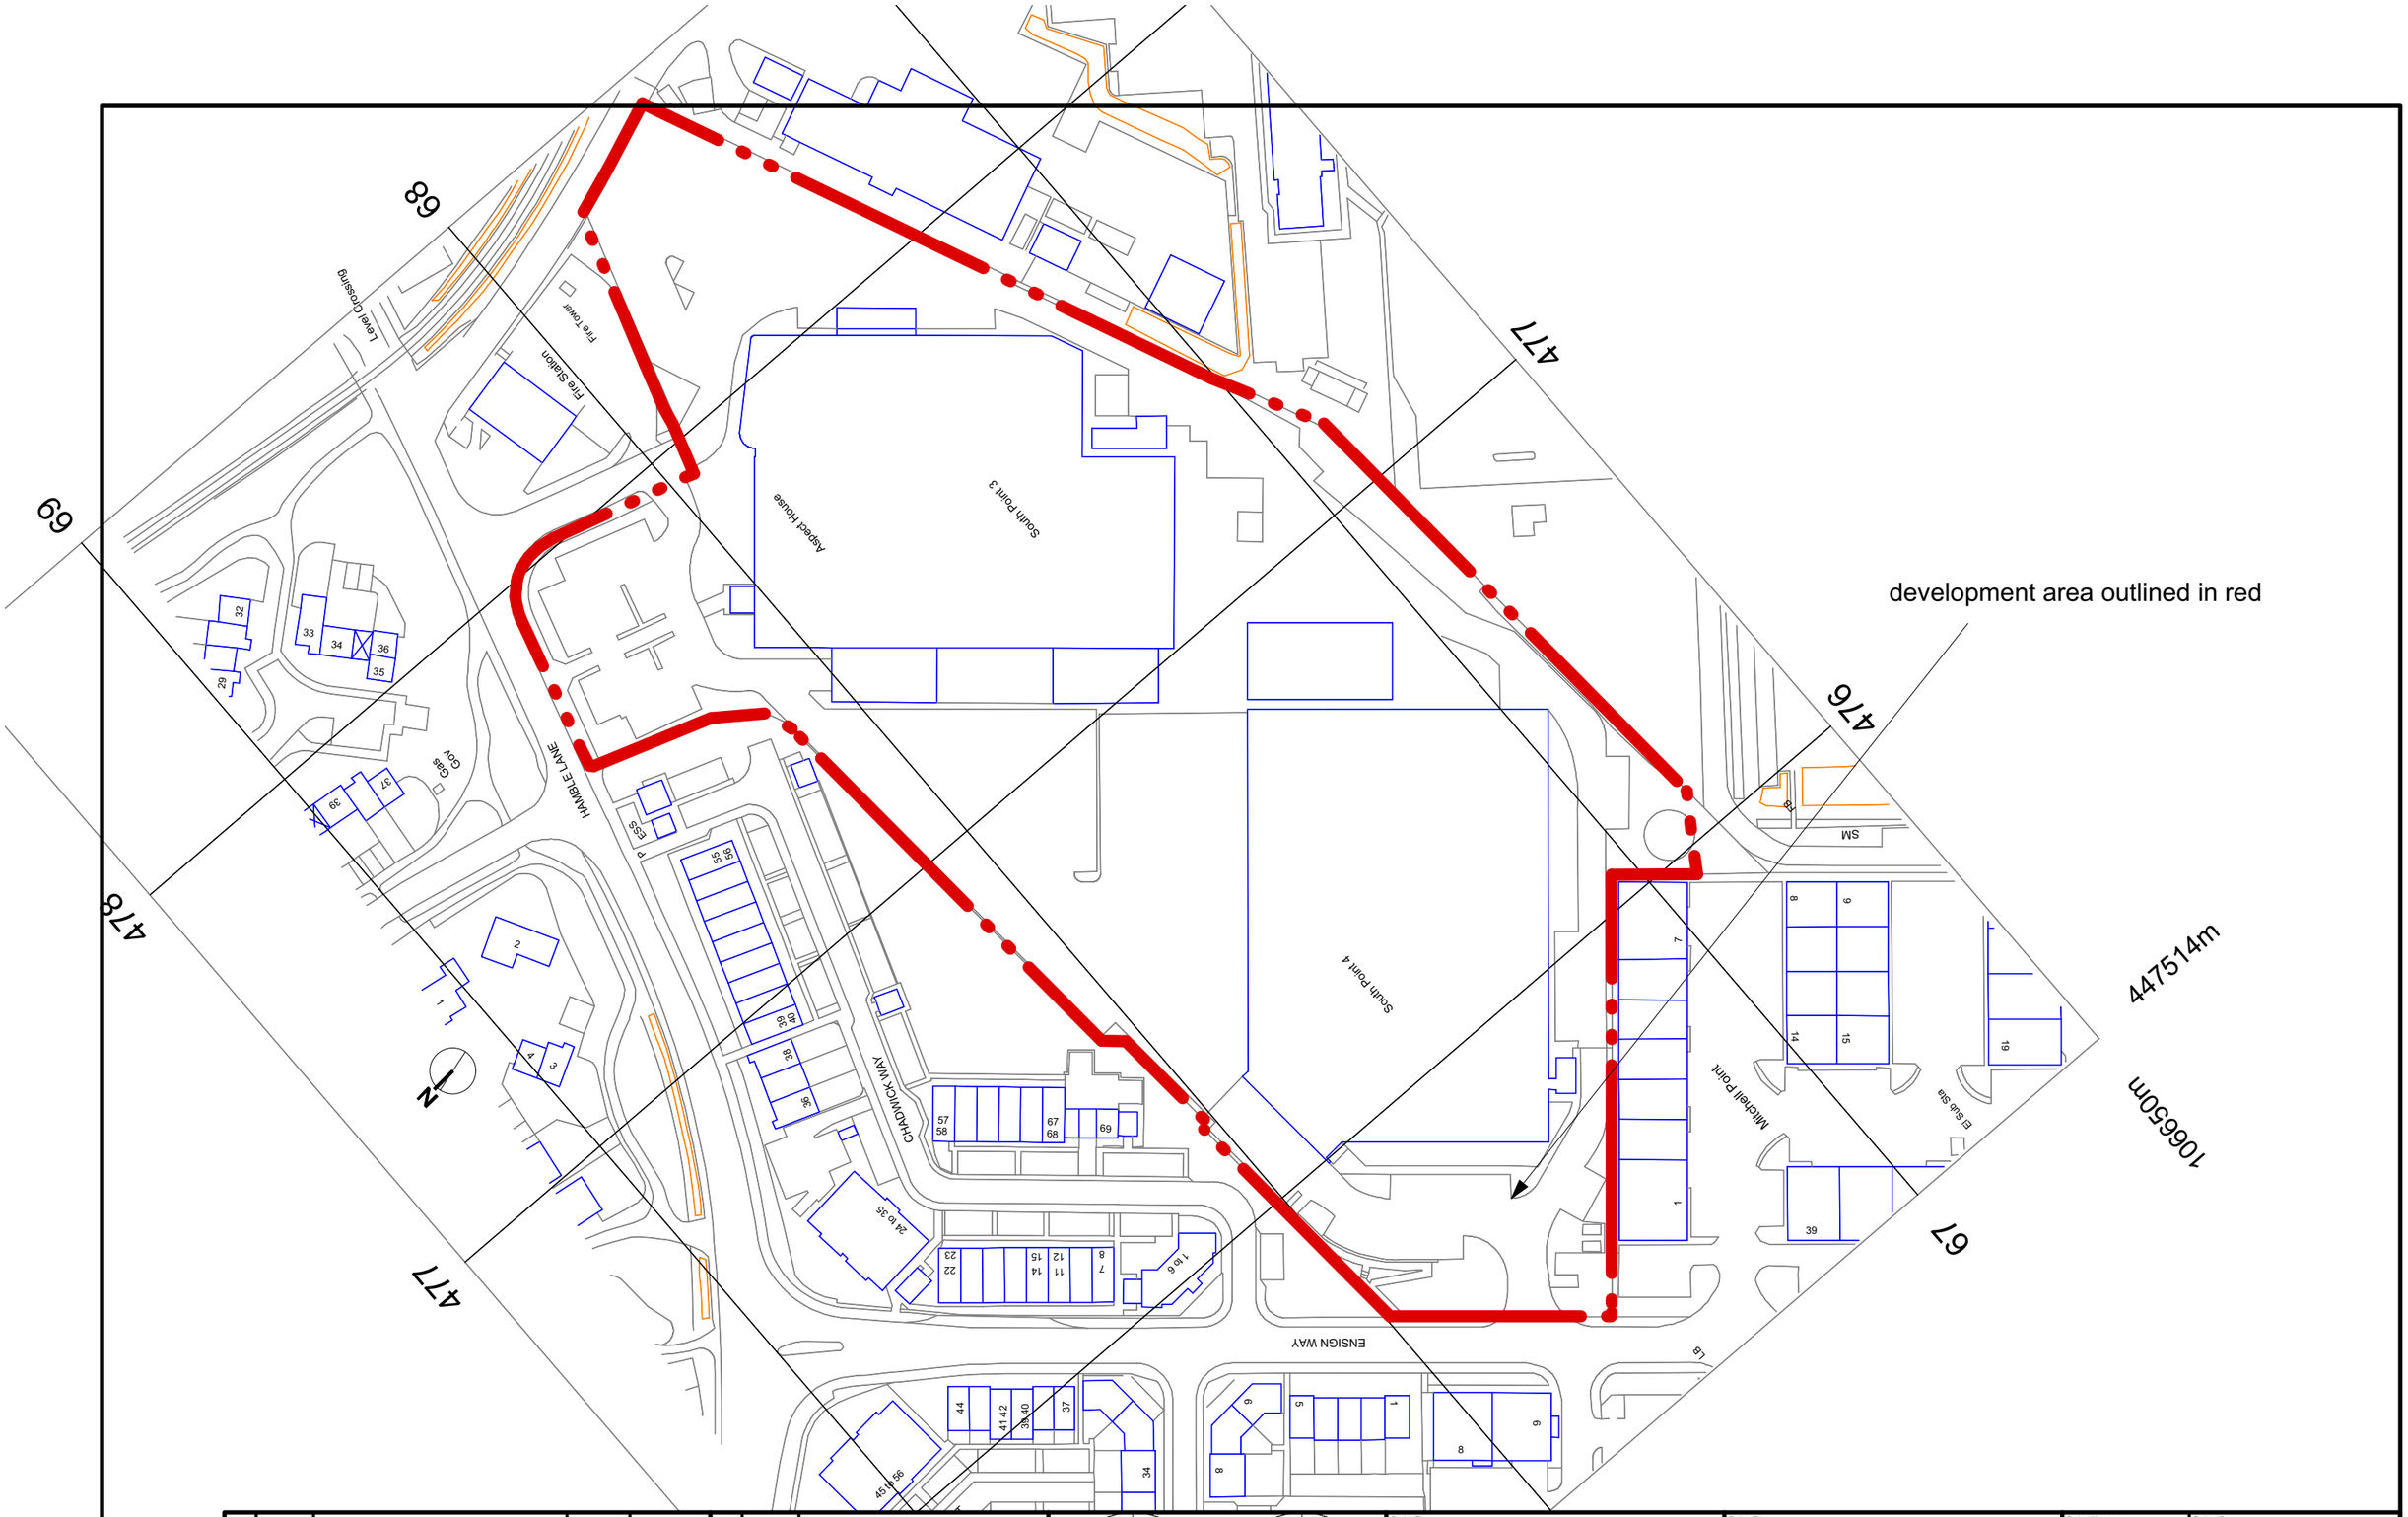

No.	Date	Revision Notes	Zone	Approvals	No.	Date	Issue Notes

Design Firm: b3 architecture, paceycombe house, paceycombe way, dorcheset DT1 3WB, 01305 257631	Project Title: CooperVision Visitor Experience	Project Manager	Project ID: 849
		Drawn By	Scale: 1:1250@A3
		Reviewed By	Sheet No.: 849_P05 of
Consultant: Planning	Sheet Title: Location Plan SP4	Date: Dec 2014	
		CAD File Name	