PRELIMINARY

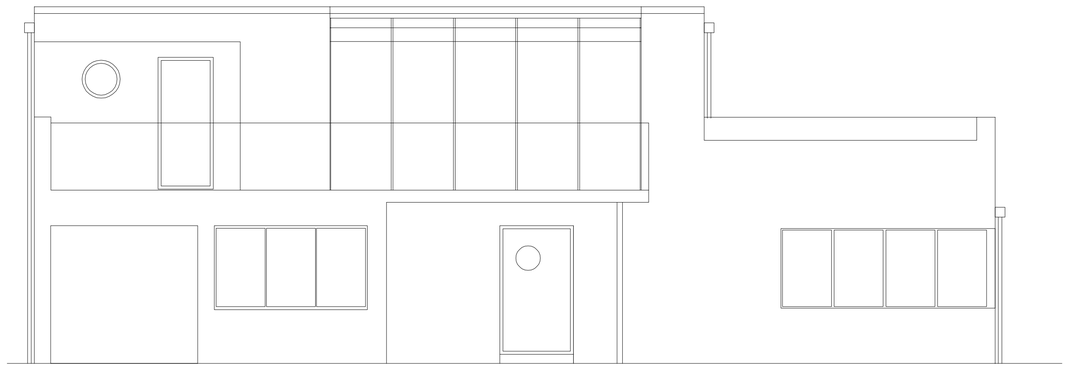

FRONT ELEVATION WEST

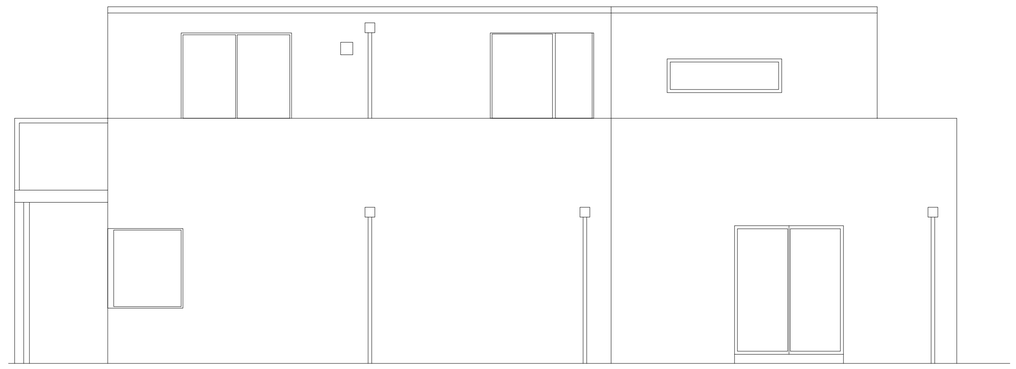

SIDE ELEVATION NORTH

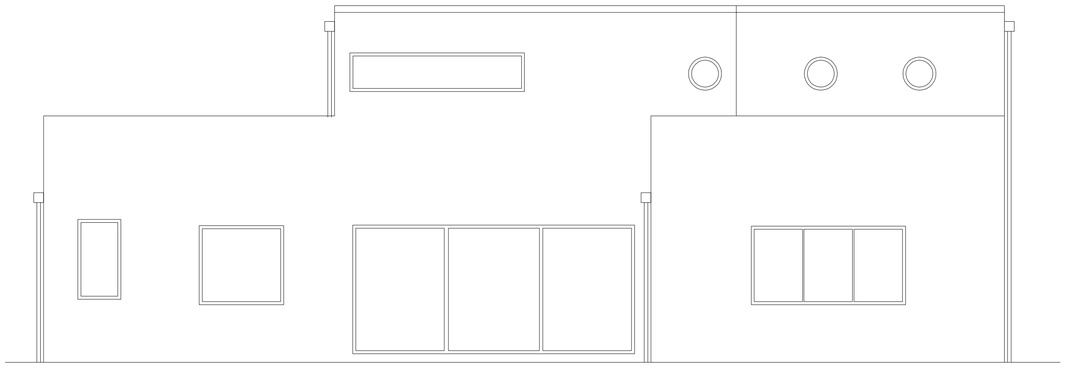

REAR ELEVATION EAST

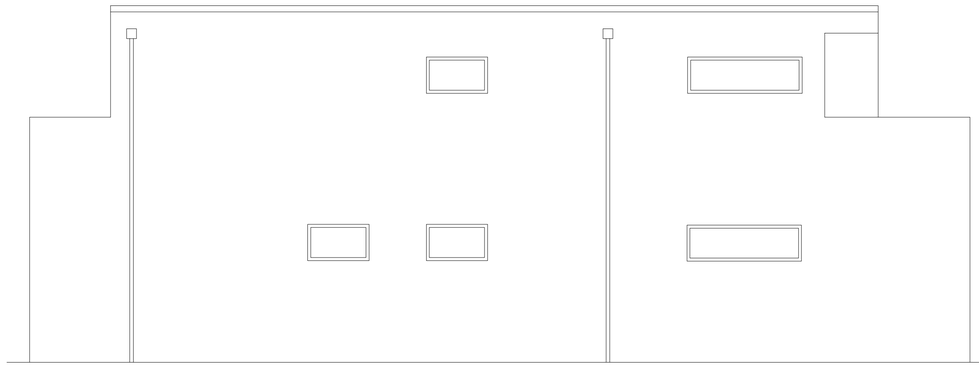

SIDE ELEVATION SOUTH

Issue	Date	Amendments
A	27-09-10	Drawing adjustment

VEERE GRENNEY ASSOCIATES
INTERIOR DESIGN & DECORATION

1B HOLLYWOOD ROAD,
LONDON SW10 9HS

TEL: 0207 351 7170
FAX: 0207 351 1355

PROJECT
Crowsport
Hamble

Client:

Date: June 2010	Job: CS2
Scale: 1:50 @A1	Drawn: RJW
Drawing No: CS2-06	Checked:
	Issue: A

NORTH

Existing Elevations