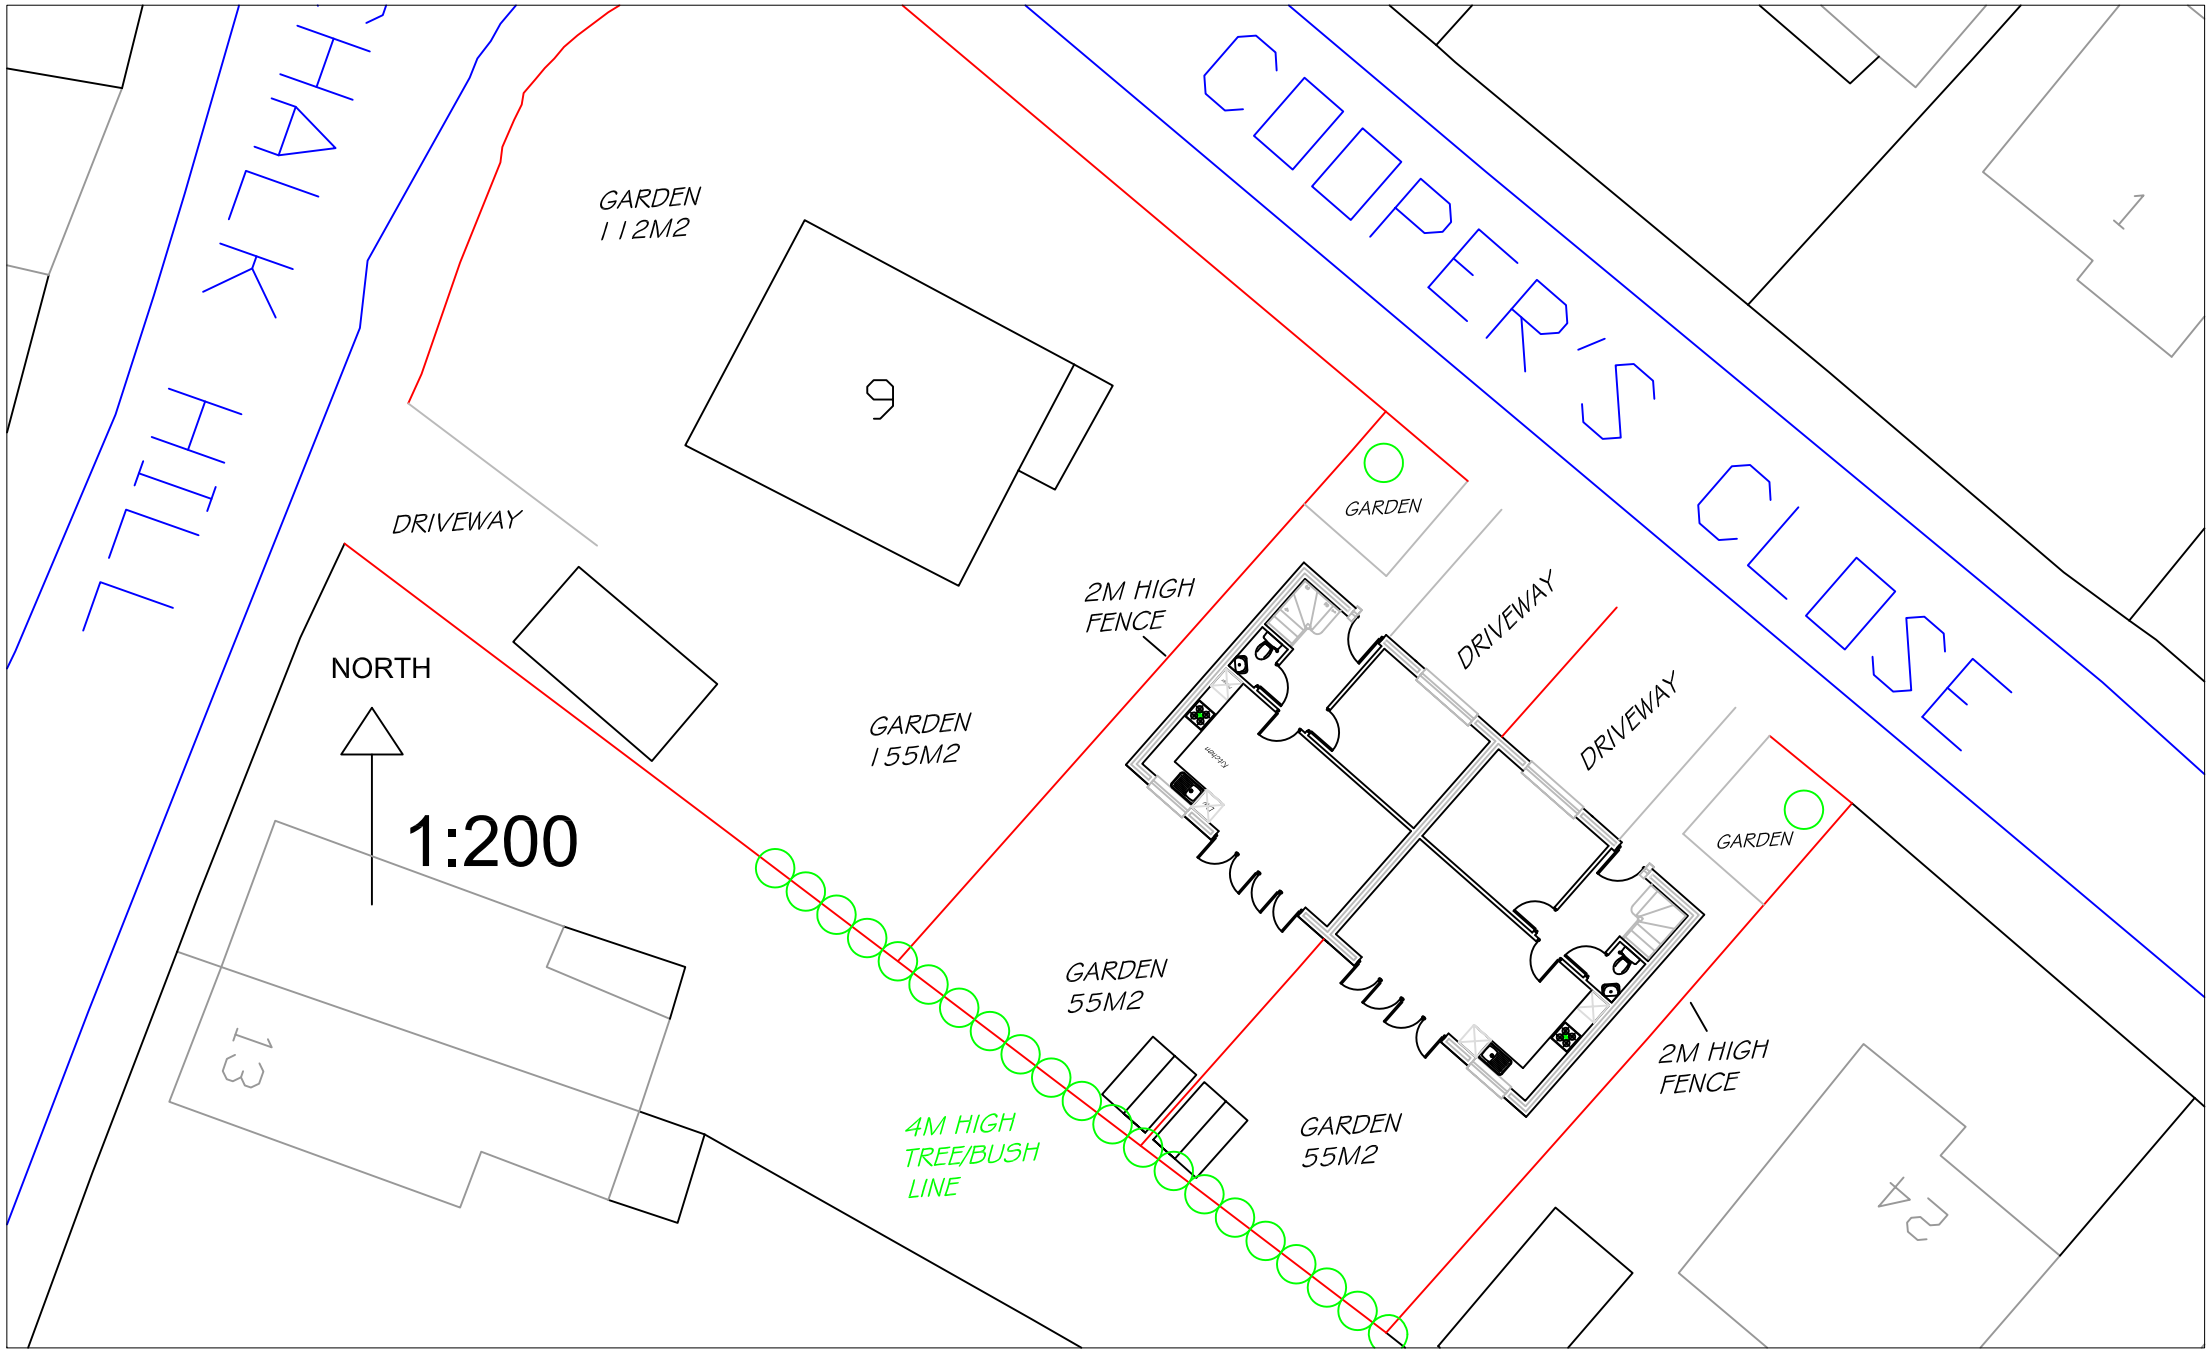

CHALK HILL
COOPER'S CLOSE
GARDEN
112M2
9
DRIVEWAY
GARDEN
2M HIGH
FENCE
DRIVEWAY
DRIVEWAY
NORTH
GARDEN
155M2
1:200
GARDEN
GARDEN
55M2
2M HIGH
FENCE
4M HIGH
TREE/BUSH
LINE
GARDEN
55M2
13
1
24