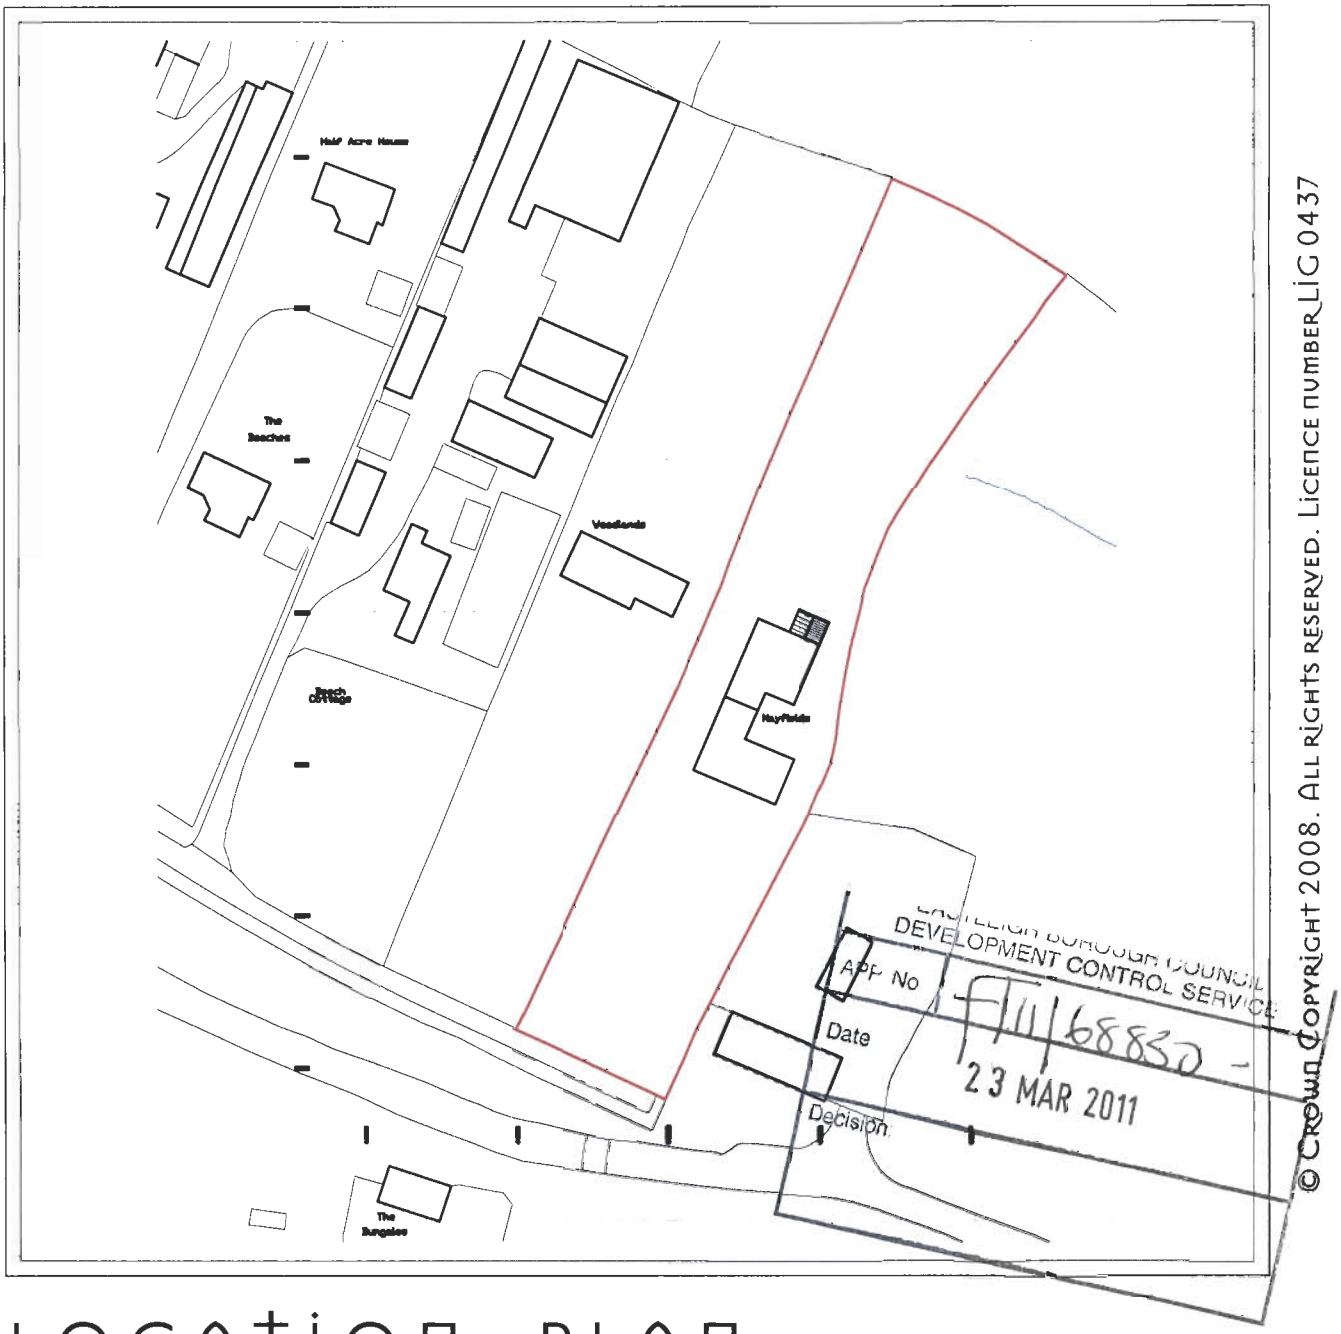

© Crown Copyright 2008. All rights reserved. Licence number LIG 0437

LOCATION PLAN

Scale 1 : 1250

0m 100m

Scale 1:1250

NORTH

EXTENSION TO MAYFIELDS, PYLANDS LANE

Drawing no. P.105

Scale 1 : 1250