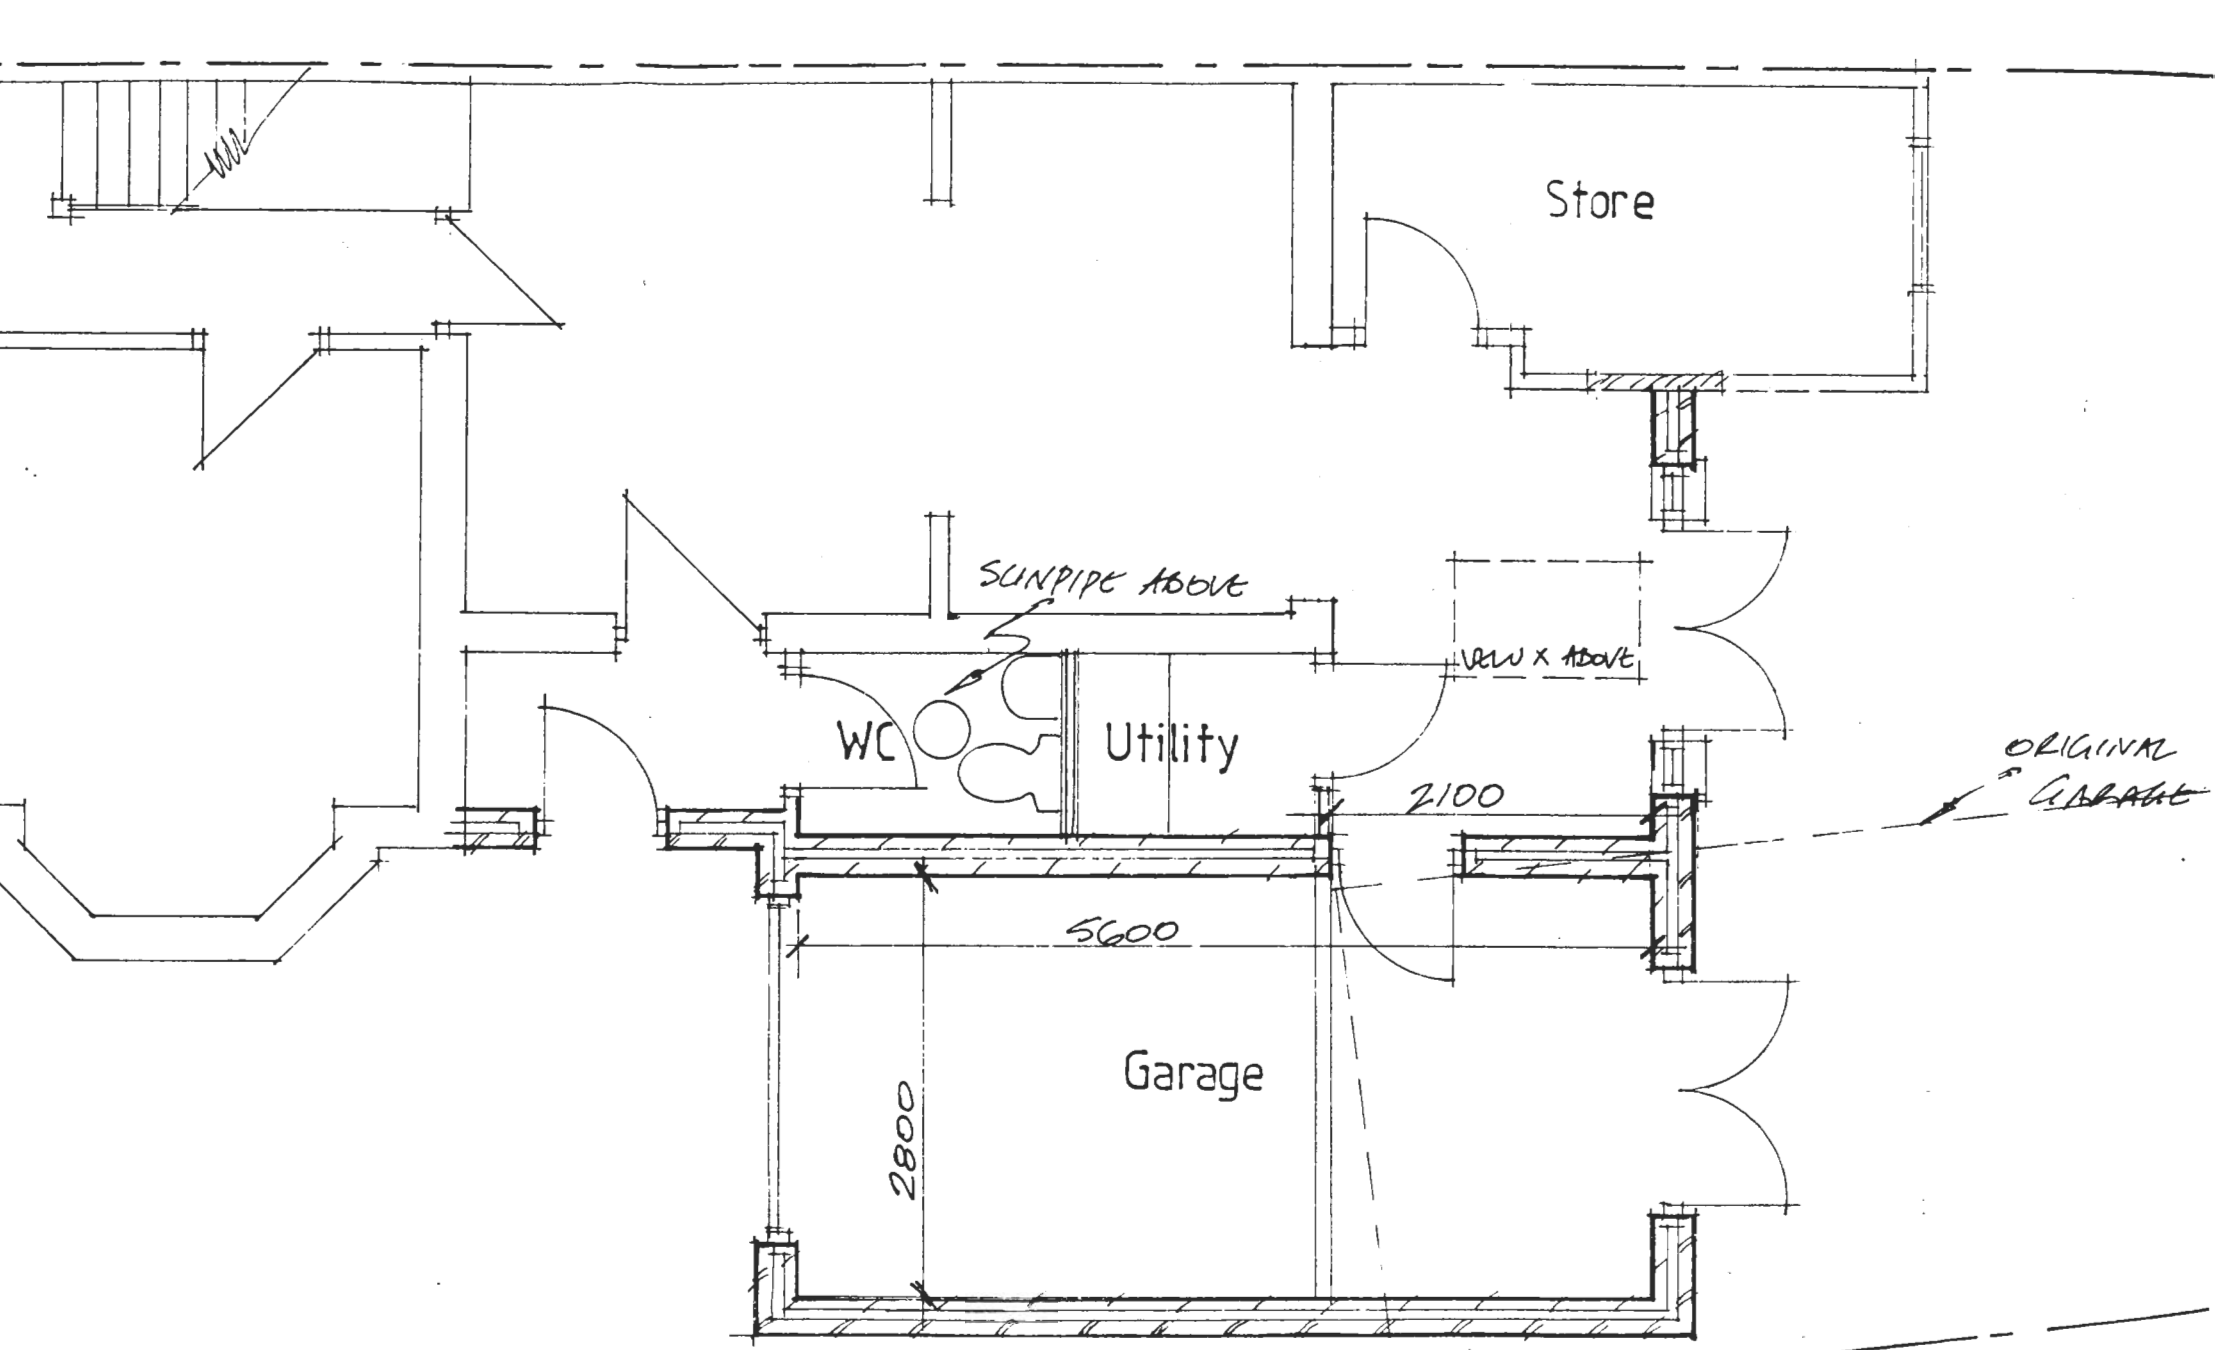

nd Floor Plan

EASTLEIGH BOROUGH COUNCIL
DEVELOPMENT CONTROL SERVICES

APP No F/11/68899

Date 25 JAN 2011

89 Station Road
Netley



Side Elevation - proposed

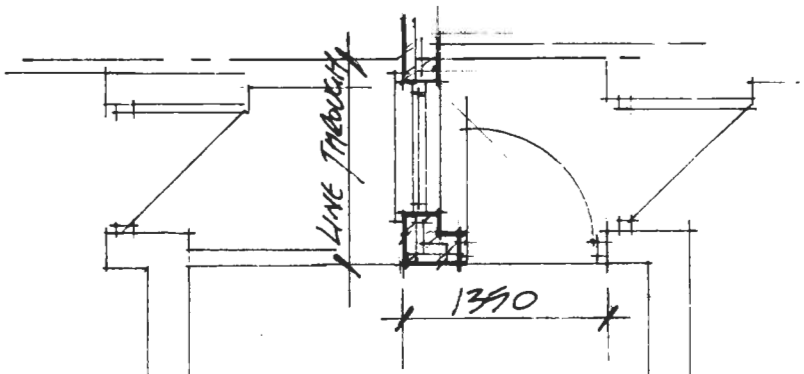

Existing & Proposed Porch

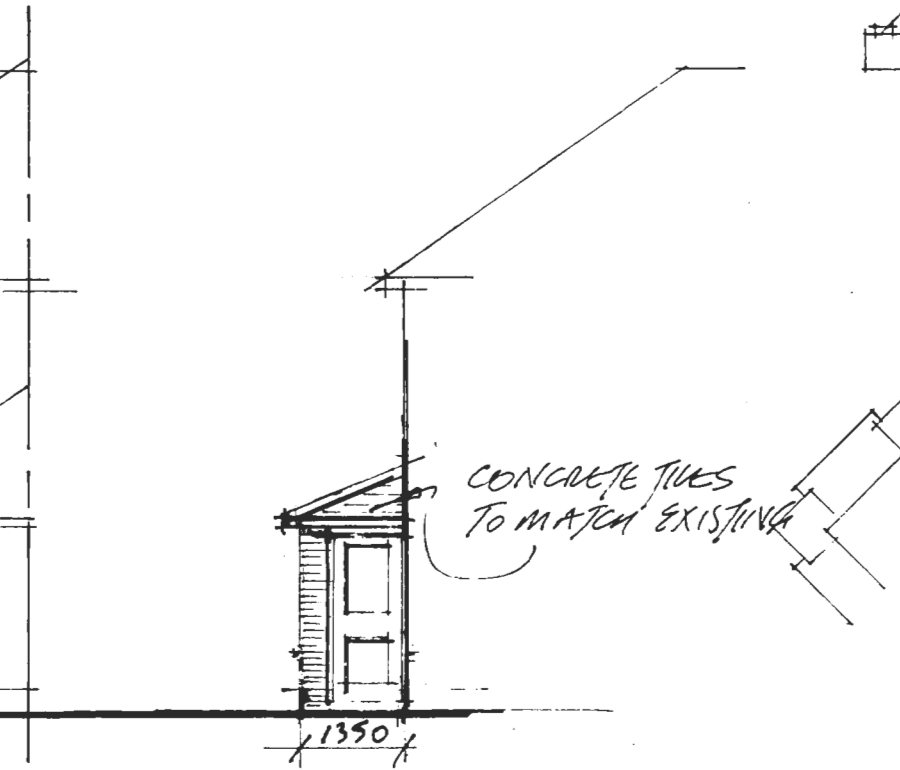

DEVELOPMENT CONTROL SERVICE
APP NO 11/68399.
Date 25 JAN 2011
Decision:

89 Station Road
Netley

SCALE 1:100 1:50