
THIS DRAWING MAY ONLY BE SCALED FOR THE PURPOSE OF PLANNING PERMISSION

THIS IS A PLANNING DRAWING AND IS NOT SUITABLE FOR CONSTRUCTION PURPOSES


0 1m 2m 4m
1:100 1cm = 1m

0 12.5m 25m 50m
1:1250 1cm = 12.5m


0 5m 10m 20m
1:500 1cm = 5m

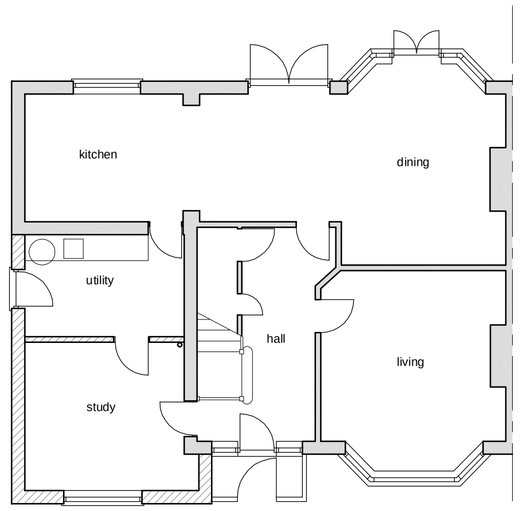

proposed ground floor plan 1:100

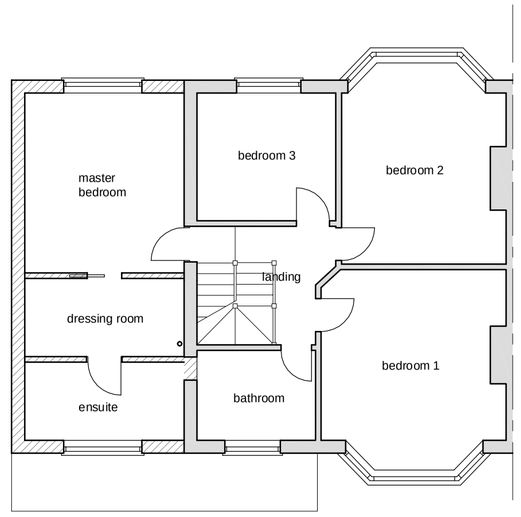

proposed first floor plan 1:100

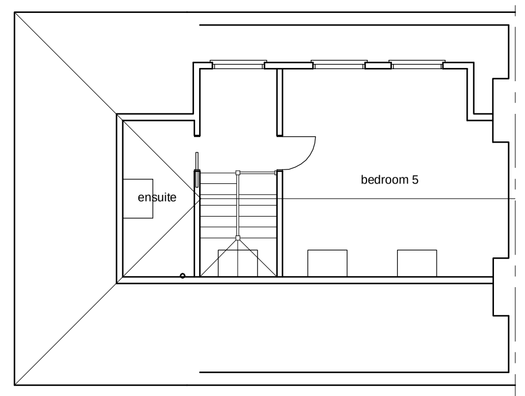

proposed second floor plan 1:100




proposed front elevation 1:100



proposed rear elevation 1:100



proposed side elevation 1:100

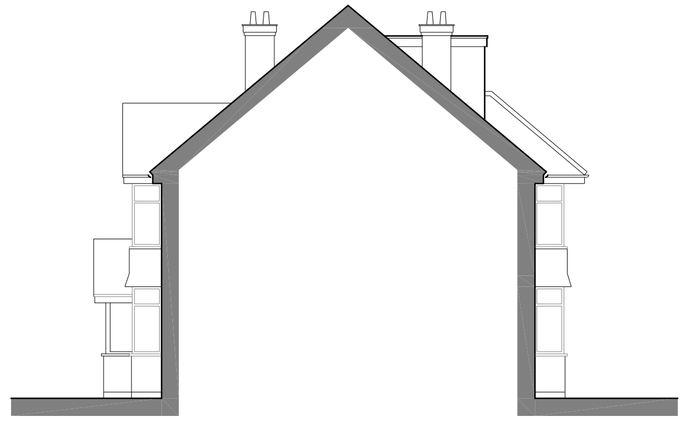


proposed sectional side elevation 1:100



Ordnance Survey (c) Crown Copyright 2015. All rights reserved. Licence number 100022432

proposed block plan 1:500

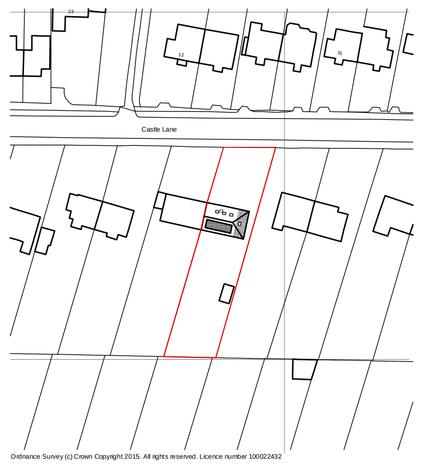

Ordnance Survey (c) Crown Copyright 2015. All rights reserved. Licence number 100022432

proposed location plan 1:1250

REVISION DESCRIPTION DATE

12 Castle Lane
Chandlers Ford
SO53 4AG

PROJECT

CLIENT Mr & Mrs Davies

DRAWING PROPOSED PLANS & ELEVATIONS

NO. **1505/P/10**

DATE MAY 2015

SCALE 1:100, 1:500, 1:1250

DRAWN BY. LW CHECKED BY. LW

bizzy blue design ltd
riba chartered architects

the garage
41 northlands road
romsey
SO51 5SA

t : 01794 524200
e: enquiries@bizzybluedesign.com

© Bizzy Blue Design