




Elevation A

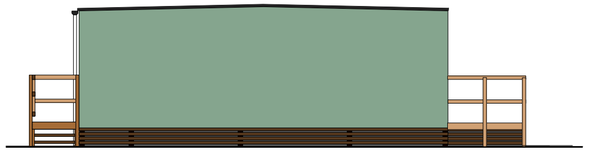

Elevation D

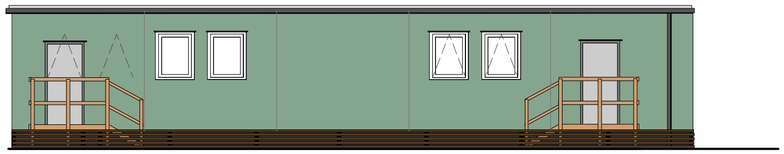


Elevation C

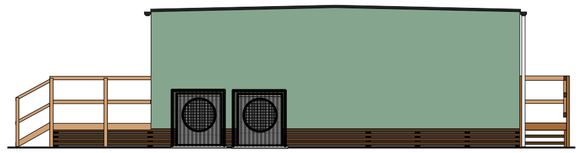

Elevation B

1 0.5 0 1 2 3
Scale of metres

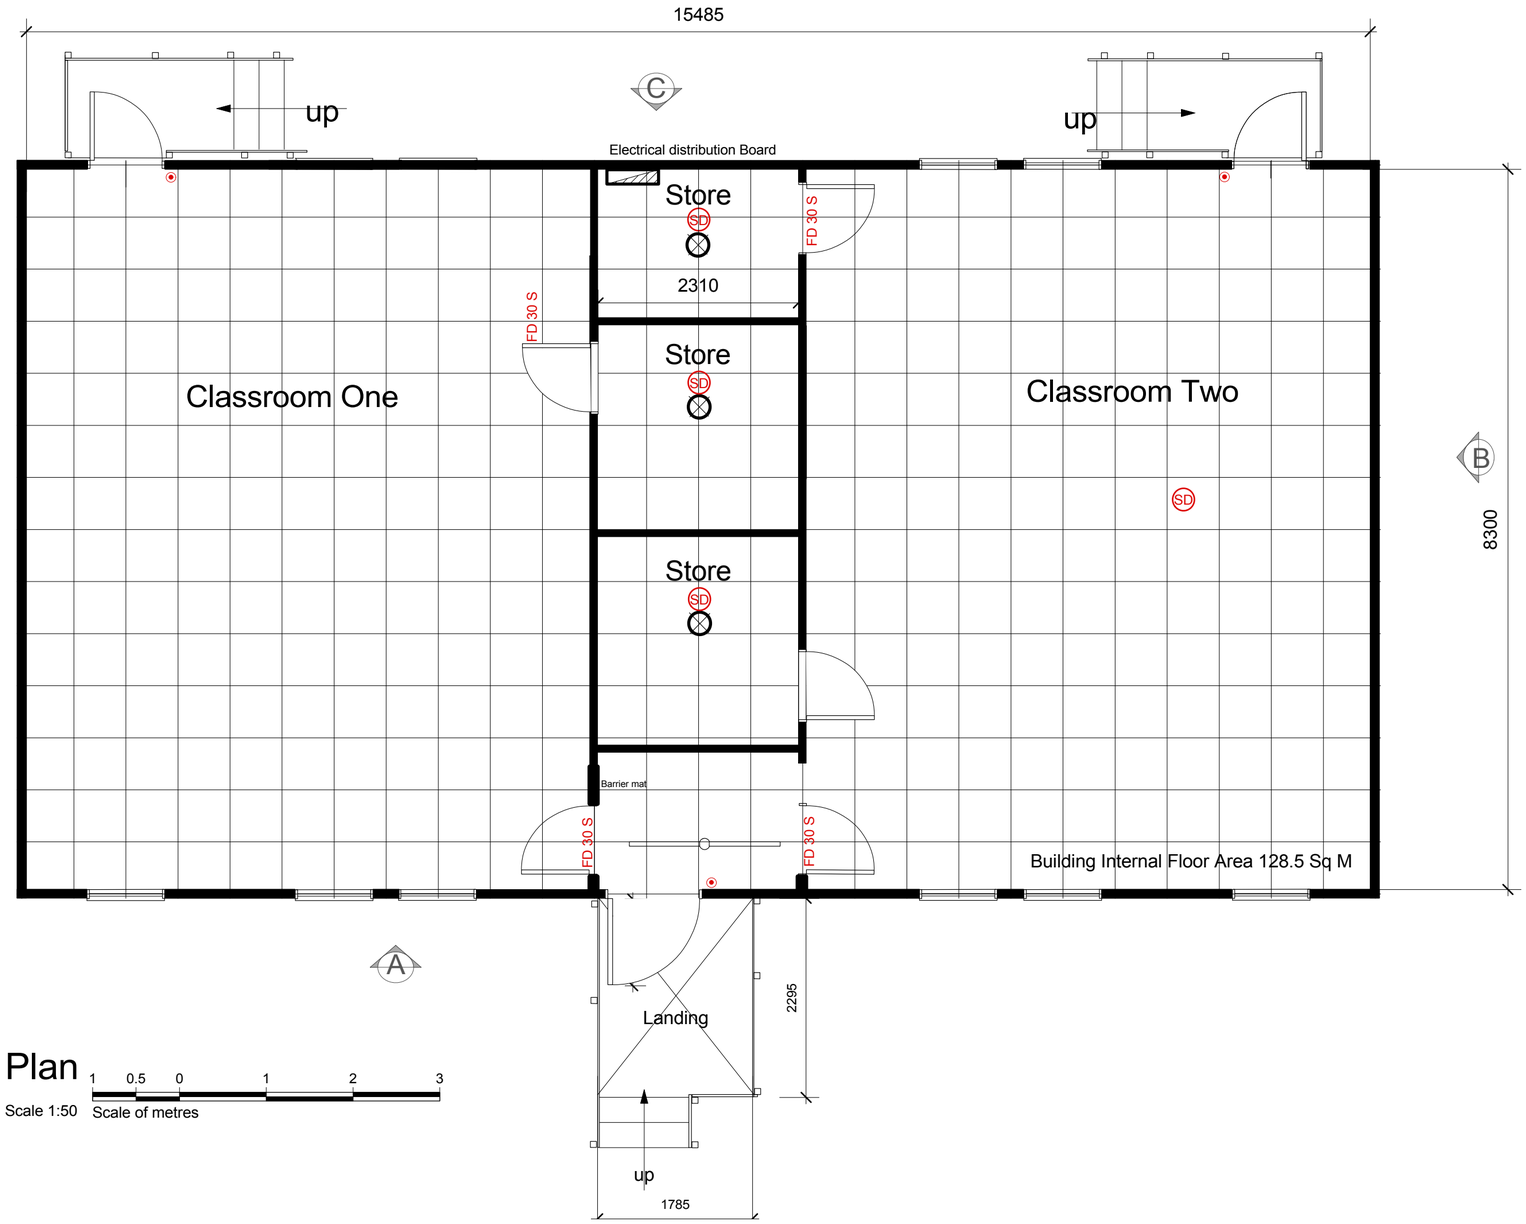

Plan

Scale 1:50

1 0.5 0 1 2 3
Scale of metres

Half Hour fire protection to lobby

SD Smoke detector

Breakglass call point

Fire detection
Design to comply with BS 5839 Part 6
Smoke Detectors to be type D, combined SD and Sounder
to be interconnected with call points as para 16.5 BS 5839 prt 6

Rev		Date	By
A	First issue	01/16	AcD

Hampshire County Council

PROJECT
Wildern School
Wildern Lane
Hedge End SO30 4EJ

SHEET CONTENTS
Elevations and Plan
Building 712699

SCALE
1:50 @ A2

DATE
DATE Jan 2016

DRAWING NO
DRG No. 41270 / 302
file ref: FILE NAME

REVISION
A