

Floor Plan
AS EXISTING
Scale 1:100



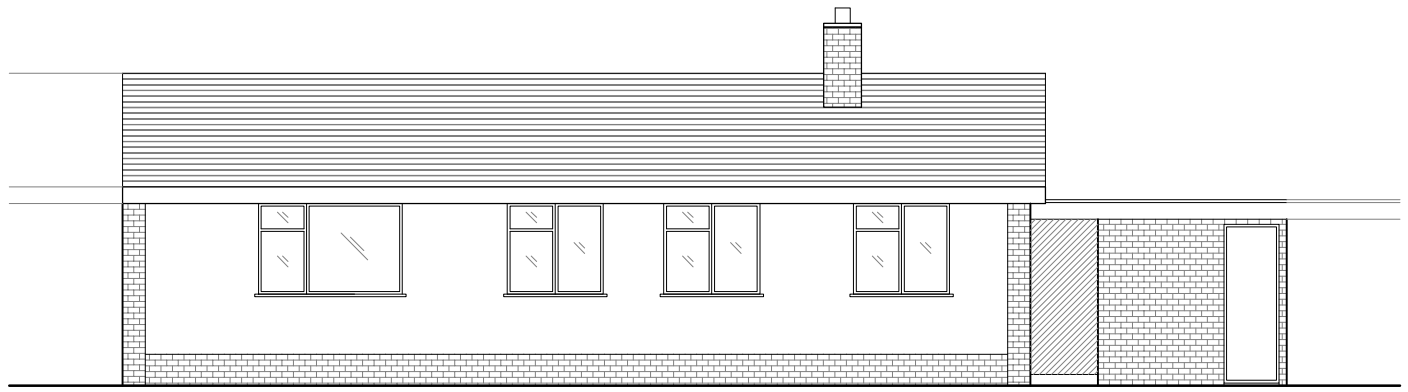

North East Elevation AS EXISTING Scale 1:100

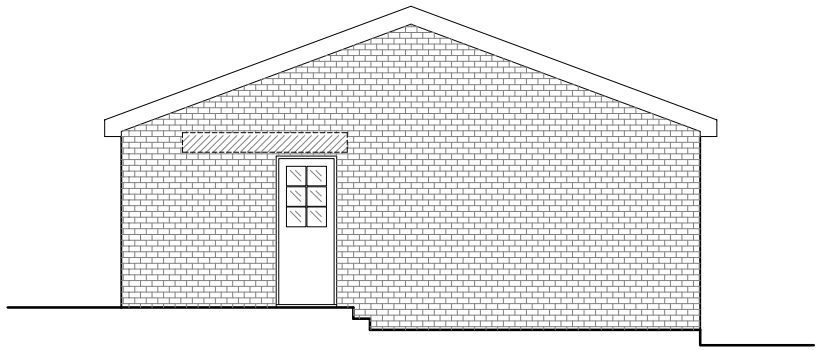


North West Elevation AS EXISTING Scale 1:100



South West Elevation AS EXISTING Scale 1:100

Elevations
AS EXISTING
Scale 1:100

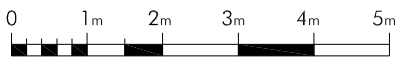

Original Drawing Size: A3

No.	Description	Date
-	-	-

SC Architecture
Anchor House, School Lane
Chandlers Ford, Eastleigh
Hampshire SO53 4DY

T: 023 8026 9222
E: info@sc-architecture.co.uk
W: www.sc-architecture.co.uk

RIBA
Chartered Practice

Drawing Title:
Floor Plan/Elevations
AS EXISTING

Project Title:
28 Mortimers Lane
Fair Oak, Eastleigh
SO50 7BD

Drawing No.:
3924-P-02

Revision:	-
Date:	Aug' 15
Scale:	1:100
Drawn:	ML
Checked:	MSS

This drawing is the copyright of the company and must not be reproduced or used without permission. Annotated dimensions are to be taken in preference to scaled dimensions and site dimensions must be checked before work is commenced