
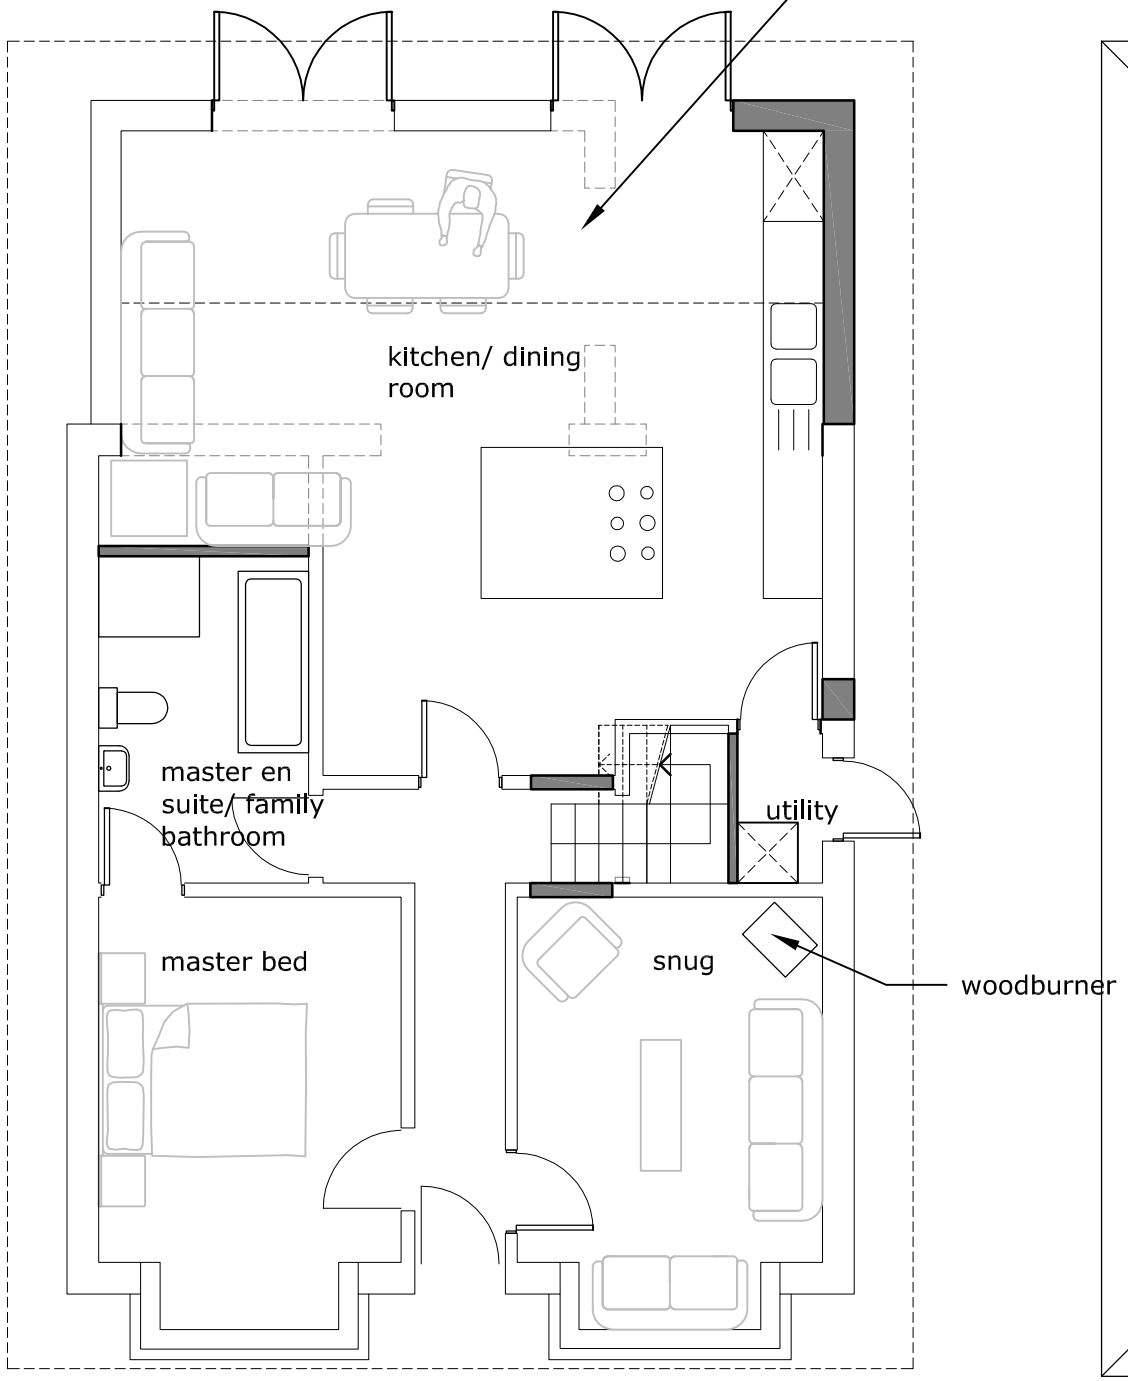


proposed ground floor plan

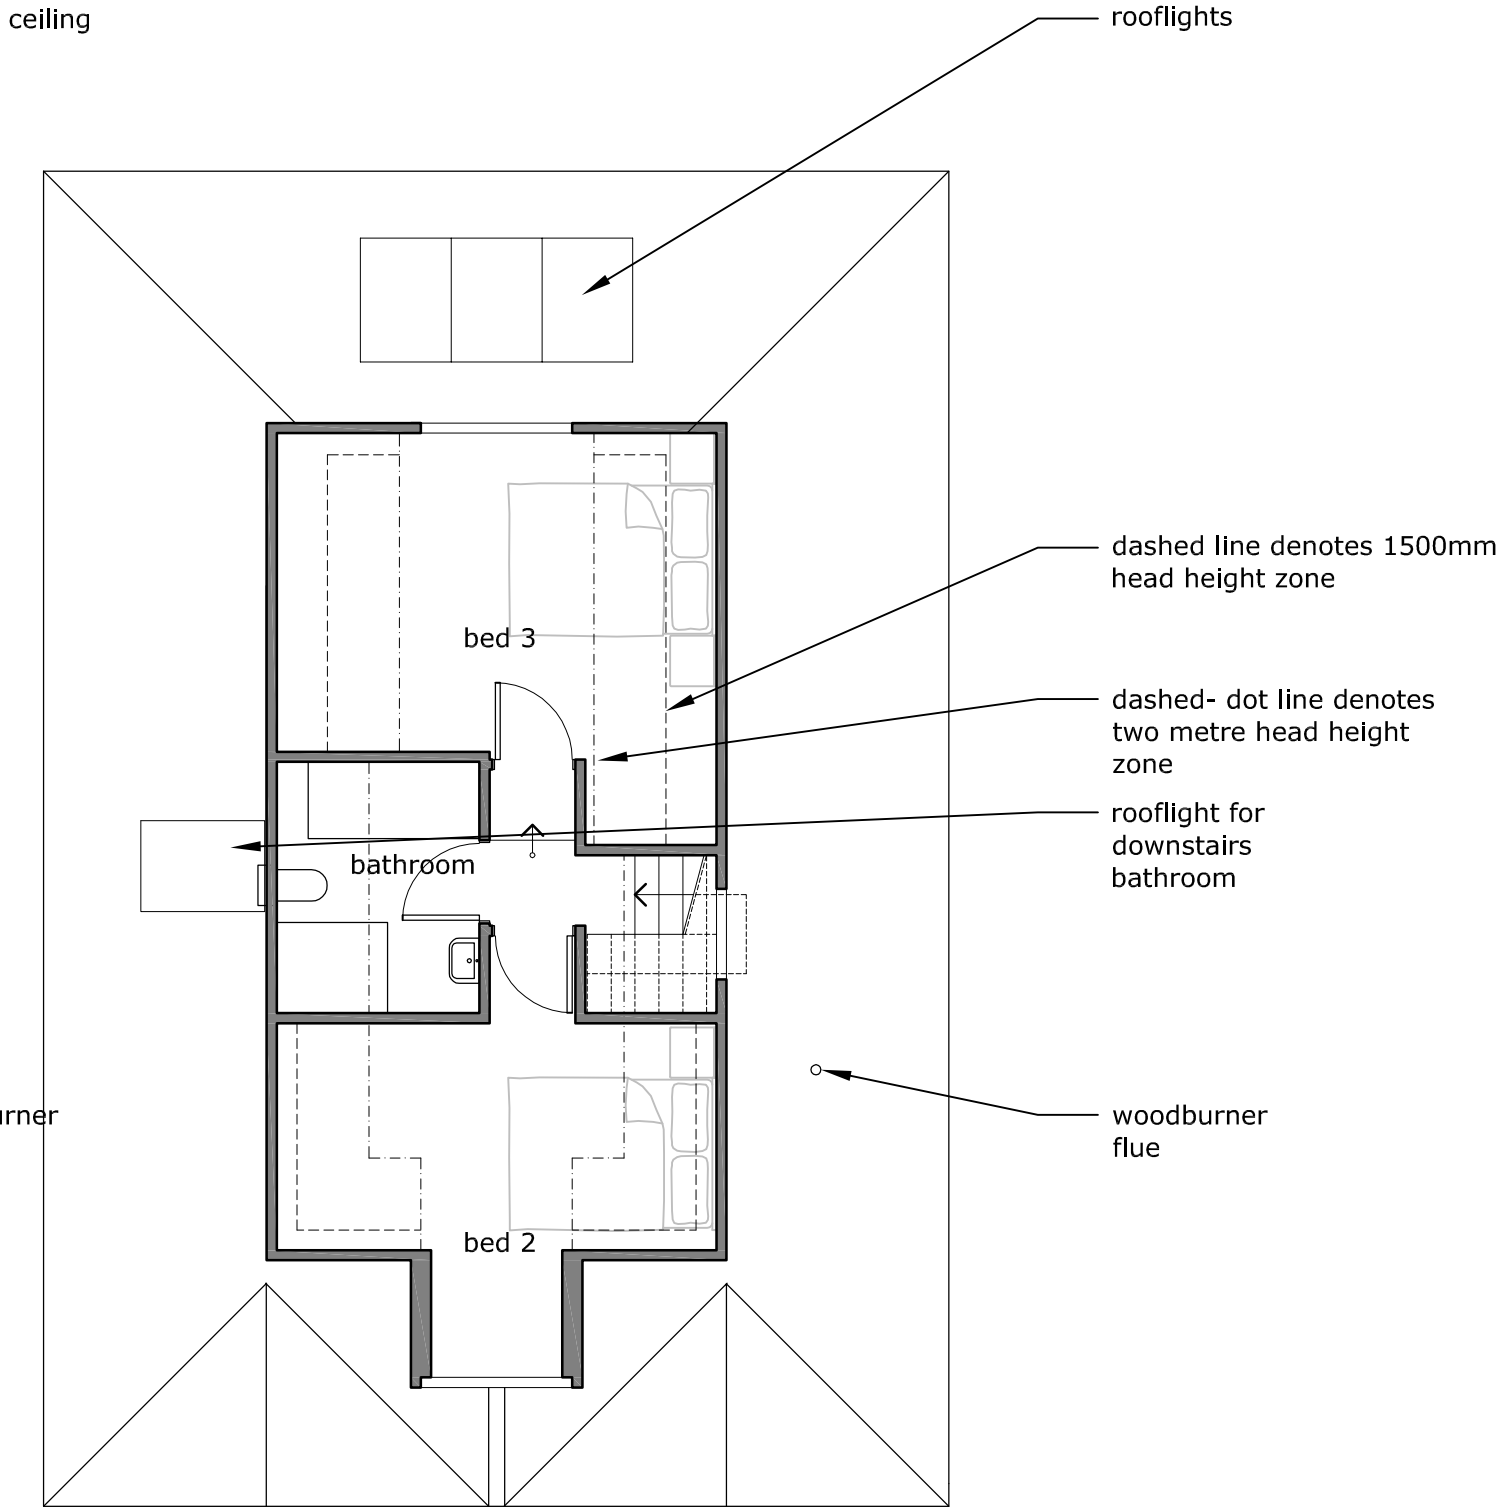

proposed first floor plan

planning issue only

this drawing is not for construction
this drawing is the property of:
dwell design
28 beaconsfield avenue
cosham
portsmouth
po6 2pt

revisions
-/-/-

1:75 0 1 2 5

scale
1:75@ A3

job name
25 wildern lane

dwell design ltd

date	job number	drawing number	drawing name	status	revision
november 15	15047	(pl)03	proposed plans	planning	-