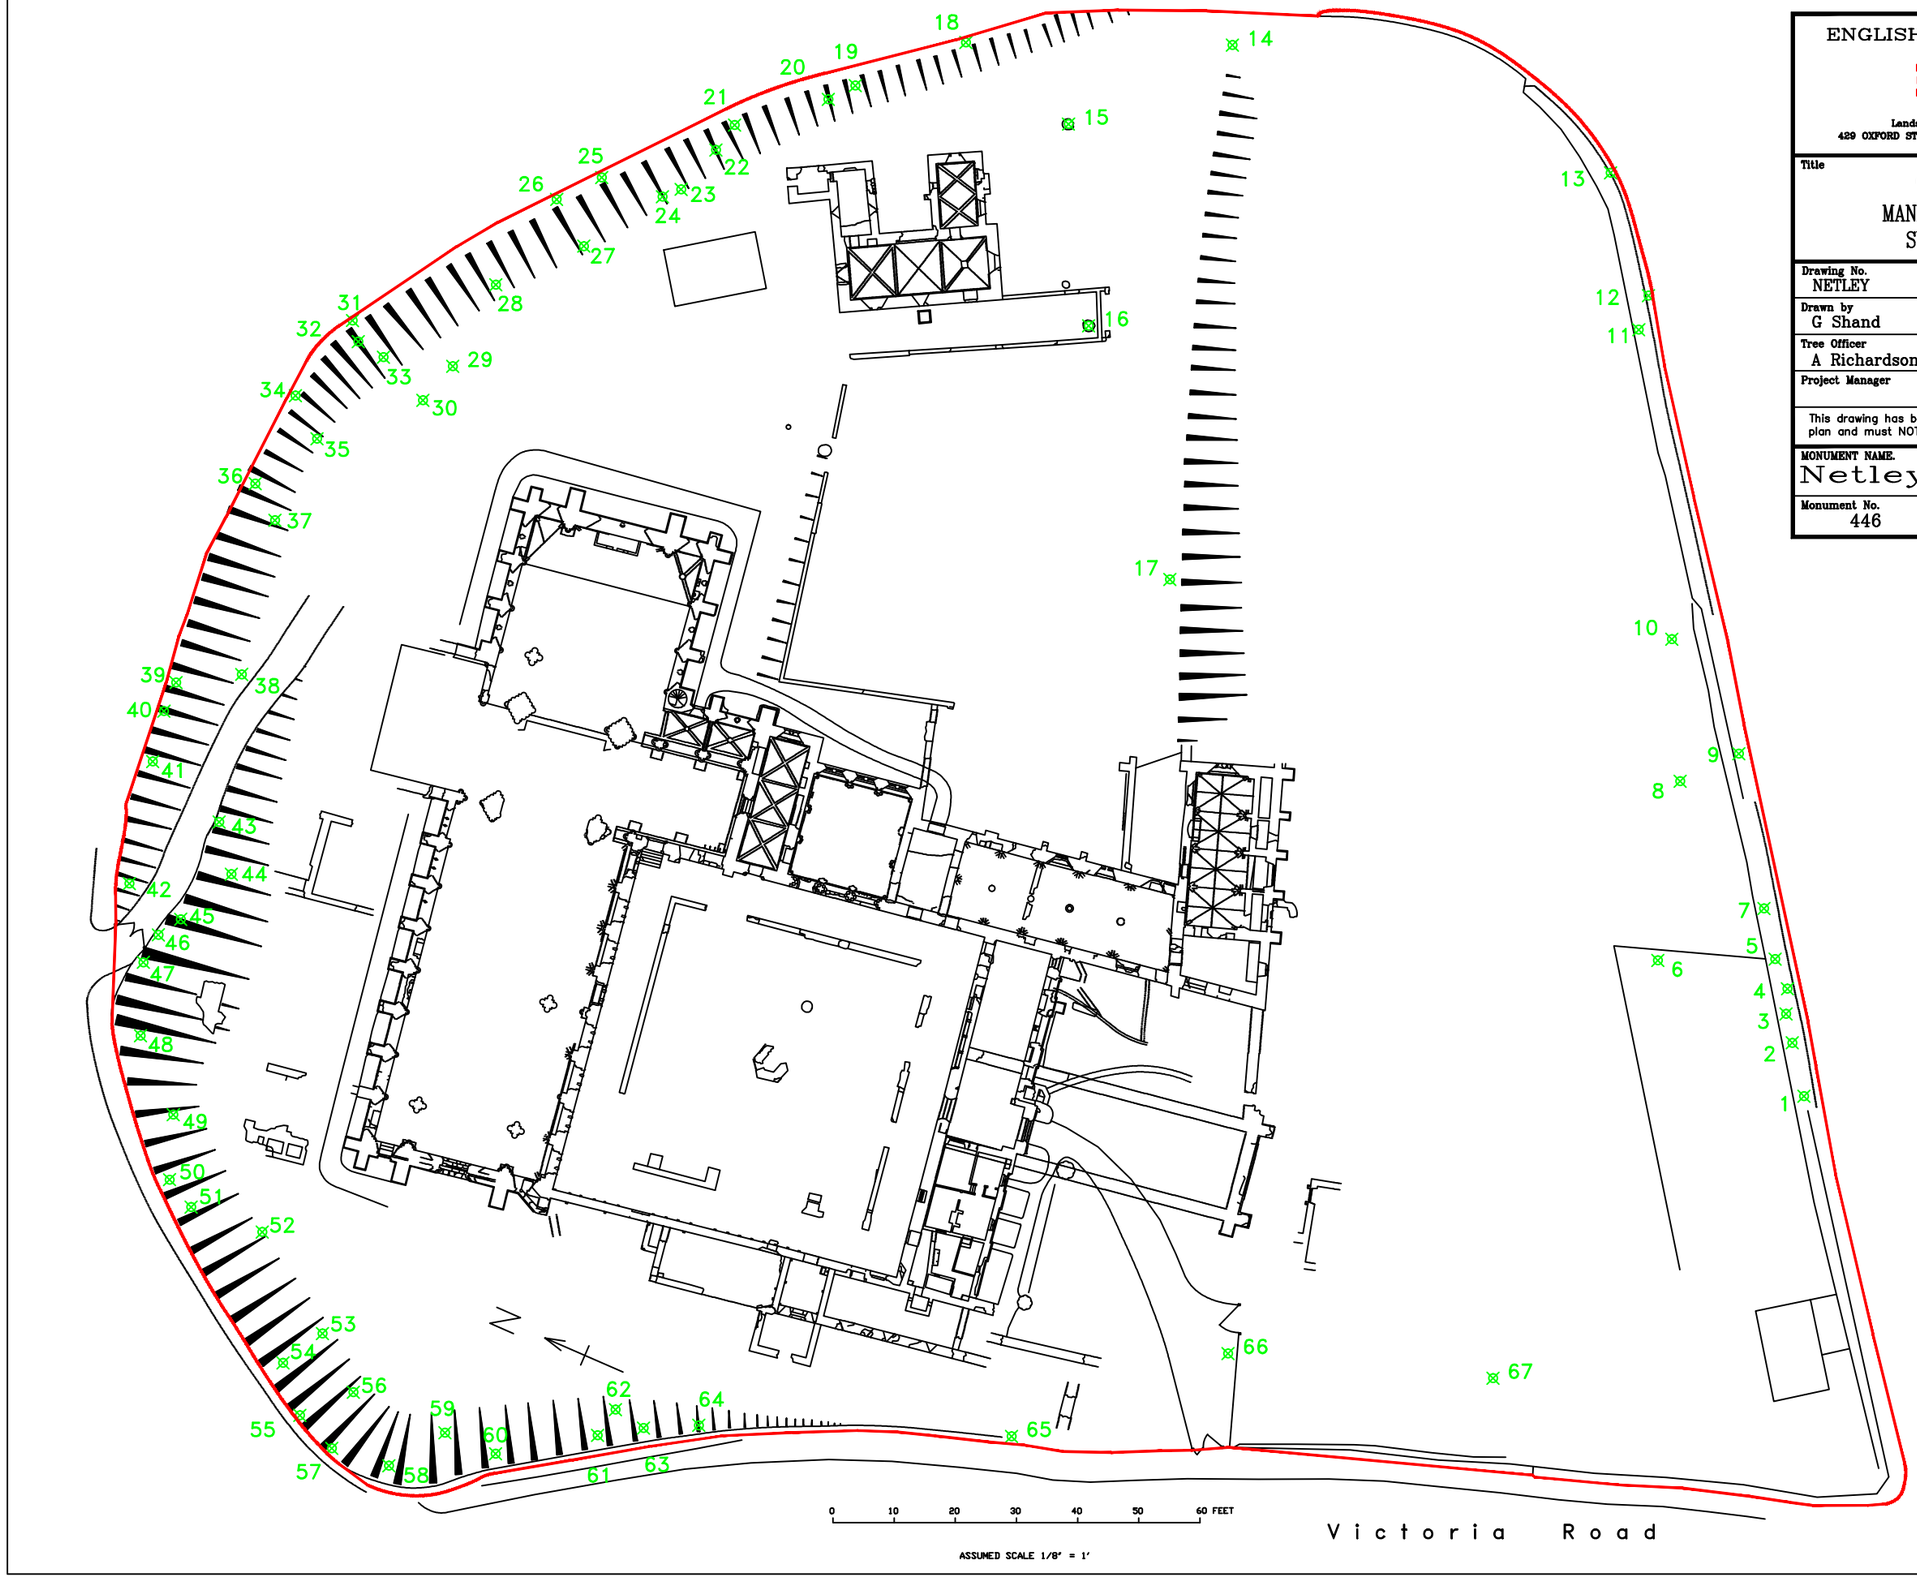


ENGLISH HERITAGE

Landscape Branch
429 OXFORD STREET, LONDON W1R 2HD

Title

TREE MANAGEMENT SYSTEM

Drawing No. NETLEY	Sheet 01 of 01
Drawn by G Shand	Scale: SEE SCALE BAR
Tree Officer A Richardson	Date 21/02/97
Project Manager	Unique I.D. Code 00TD

This drawing has been digitized from an old plan and must NOT BE SCALED FROM

MONUMENT NAME.

Netley Abbey

Monument No. 446	Project No. 00000