Block Plan - DP/002

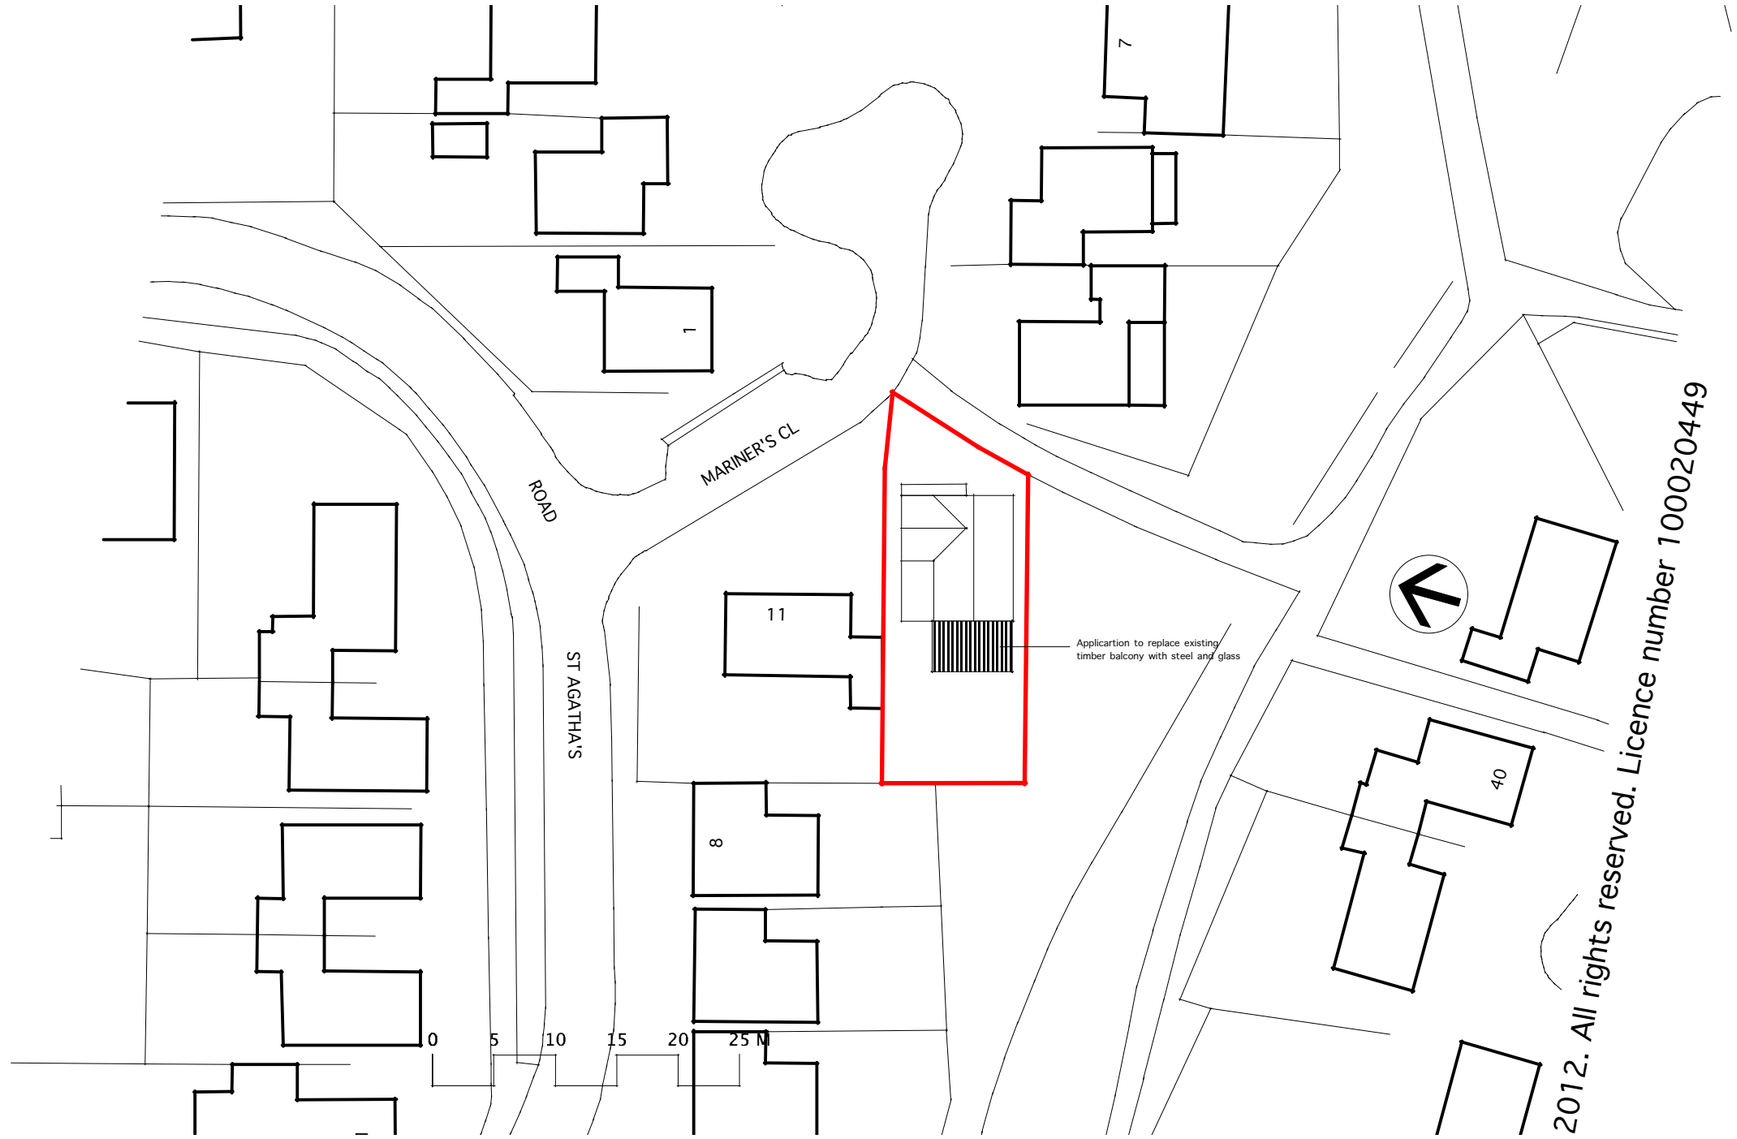

Block Plan | Scale 1:500@A3 | 10, Mariner's Close Netley Abbey, Hamble, Southampton SO31 4PD | Mr & Mrs M Phelps

GM DESIGN
SWANNINGTON-95 STATION RD- LISS- HANTS-
GU33 7AQ- M: 07866 727 996-
E:gills3rd@gmail.com