
NOTES

All dimensions shown on this drawing are in millimetres.

All dimensions shown on this drawing are to be checked on site before any construction work commences. Where possible dimensions shall be adjusted to minimise cutting of bricks.

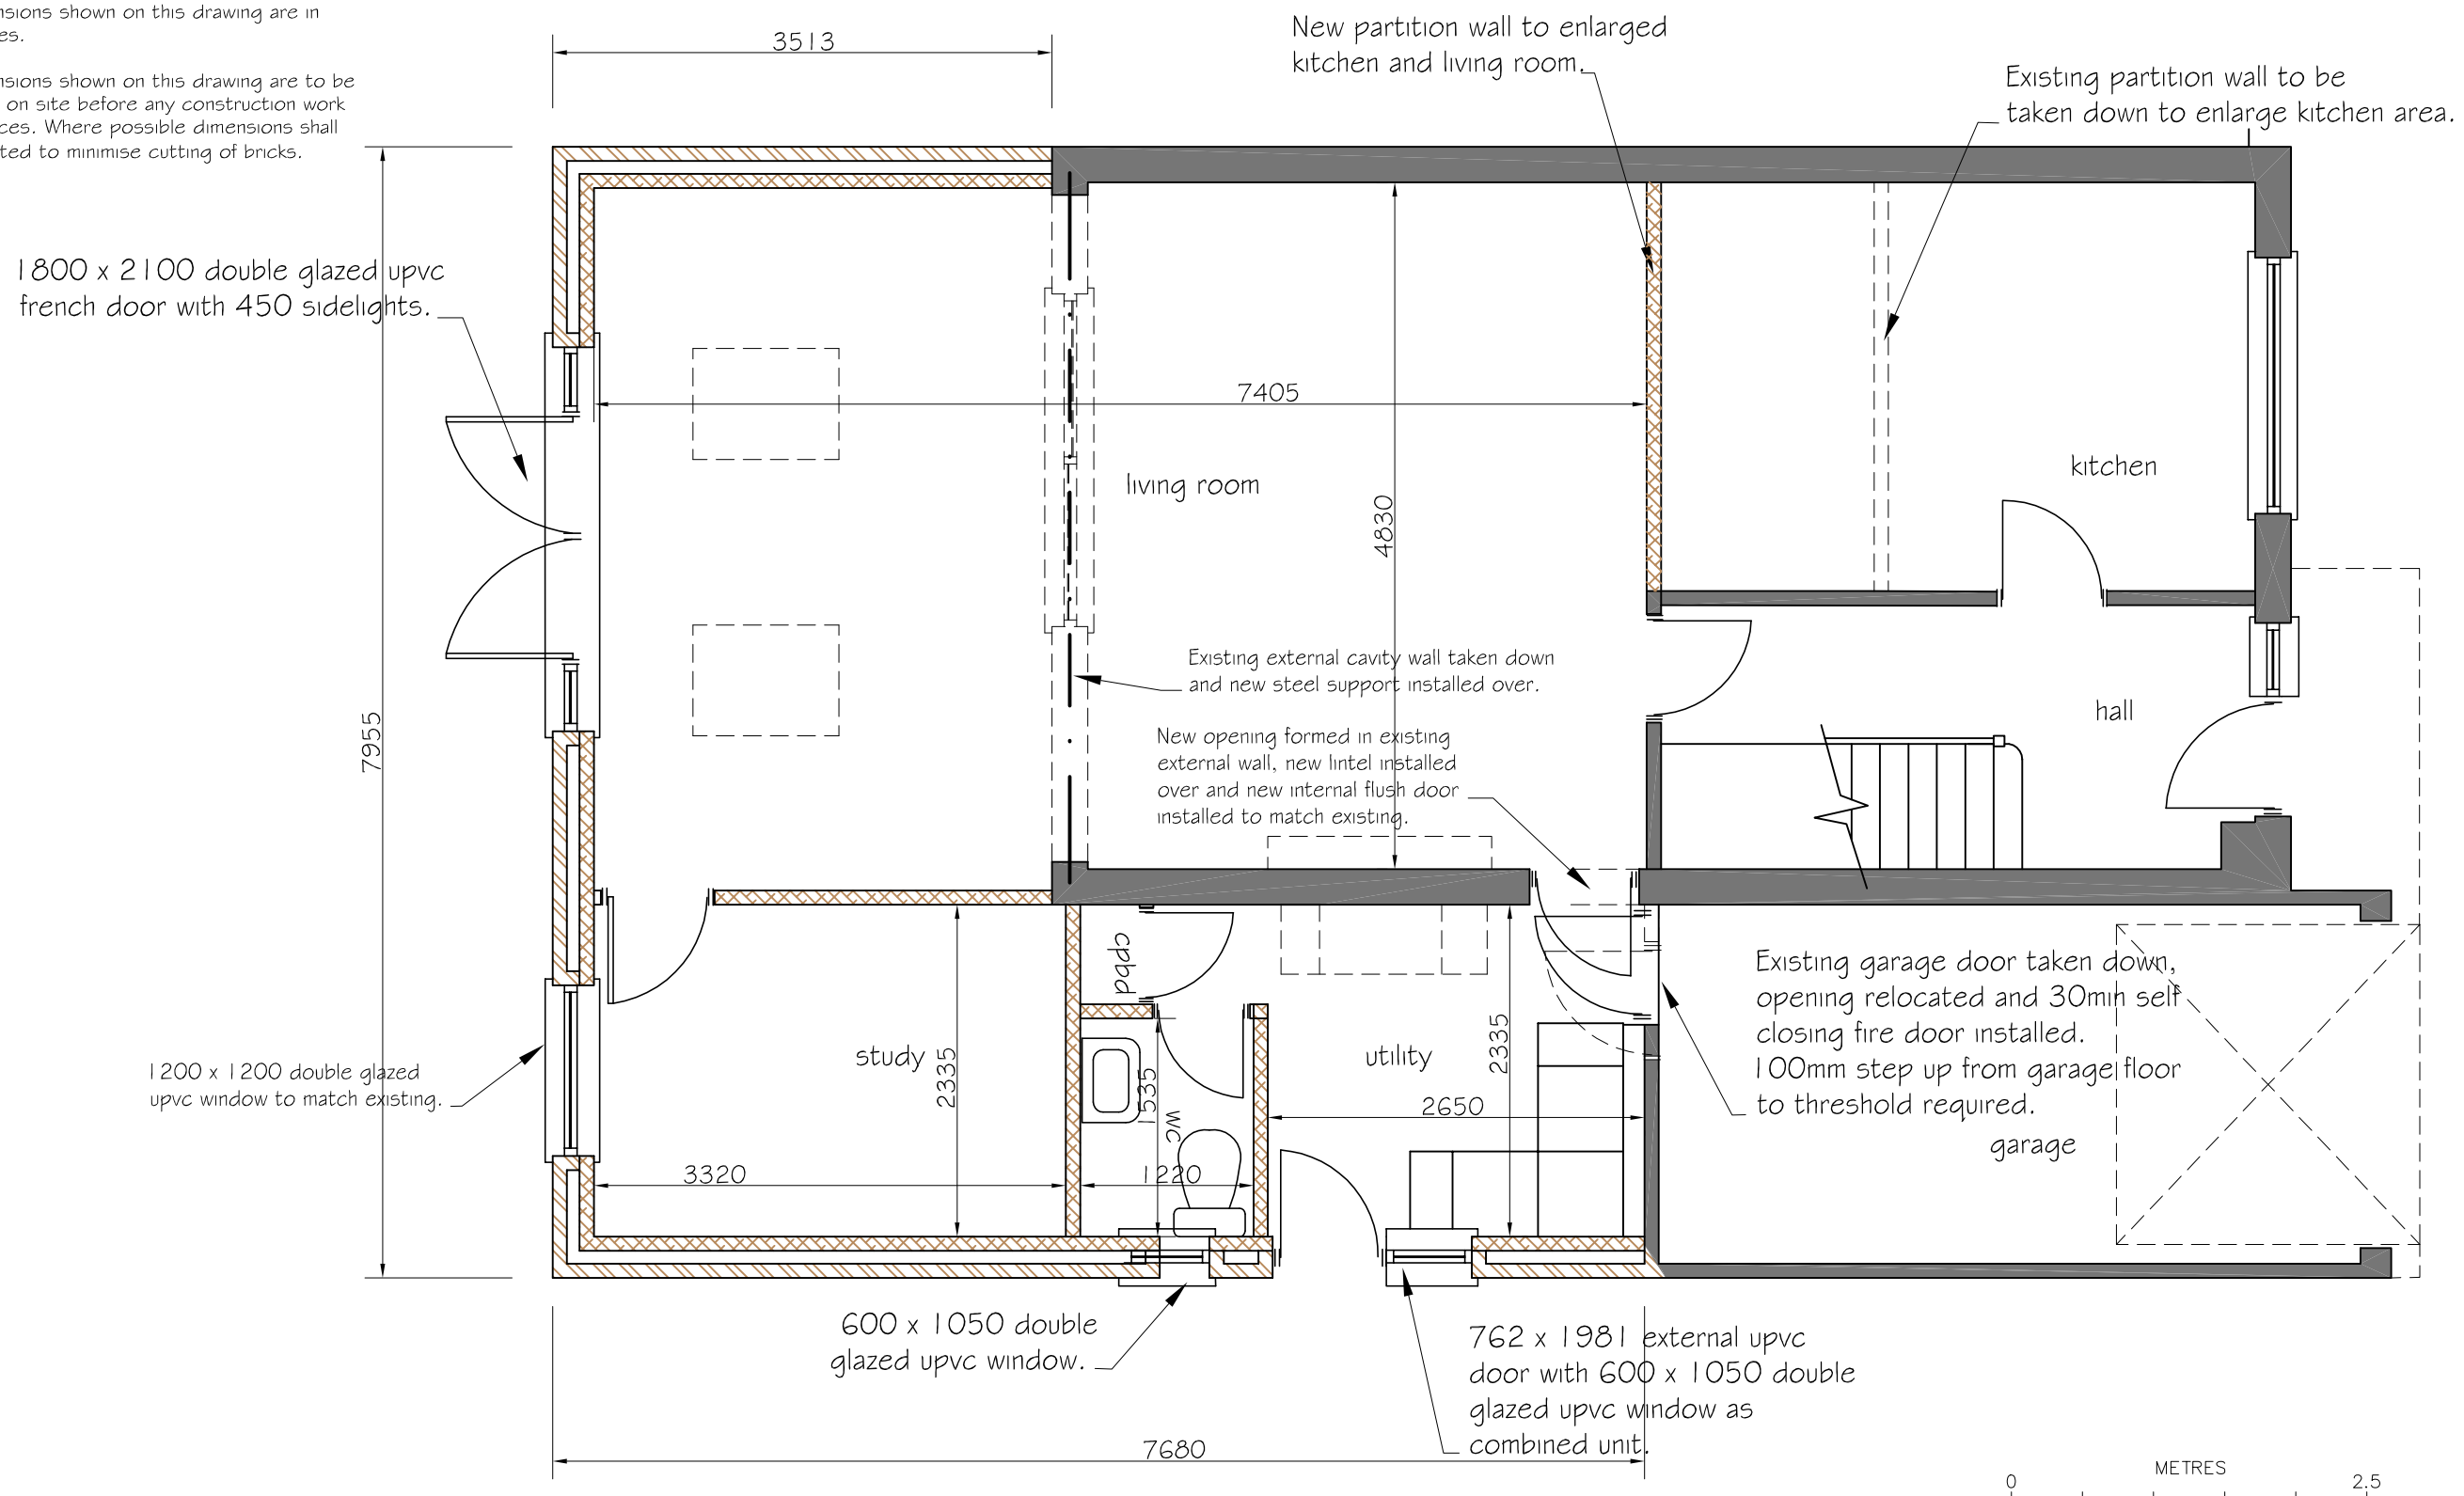

METRES 0 2.5

SCALE

PLANNING

PROPOSED GROUND FLOOR PLAN.

REV.	AMENDMENT	DATE	DRAWN	CHKD	APPD

CLIENT

MR AND MRS M WARNER

John Guard
Architectural Draughtsman and Planning Consultant
'LITTLEHAVEN' Station Road
Nursling
SOUTHAMPTON SO16 0YD 02380 732173

DRAWN JG
CAD JG
CHECKED
APPROVED

SCHEME
SINGLE STOREY REAR AND SIDE EXTENSION
No 4, FIR CROFT DRIVE, CHANDLERS FORD
HANTS. SO53 2HE

SCALE @ A3 1:50
DATE JULY 2014
JOB No.

DRAWING TITLE
PROPOSED GROUND FLOOR PLAN

DRG No. SW/01/14/003
REV
SUFFIX