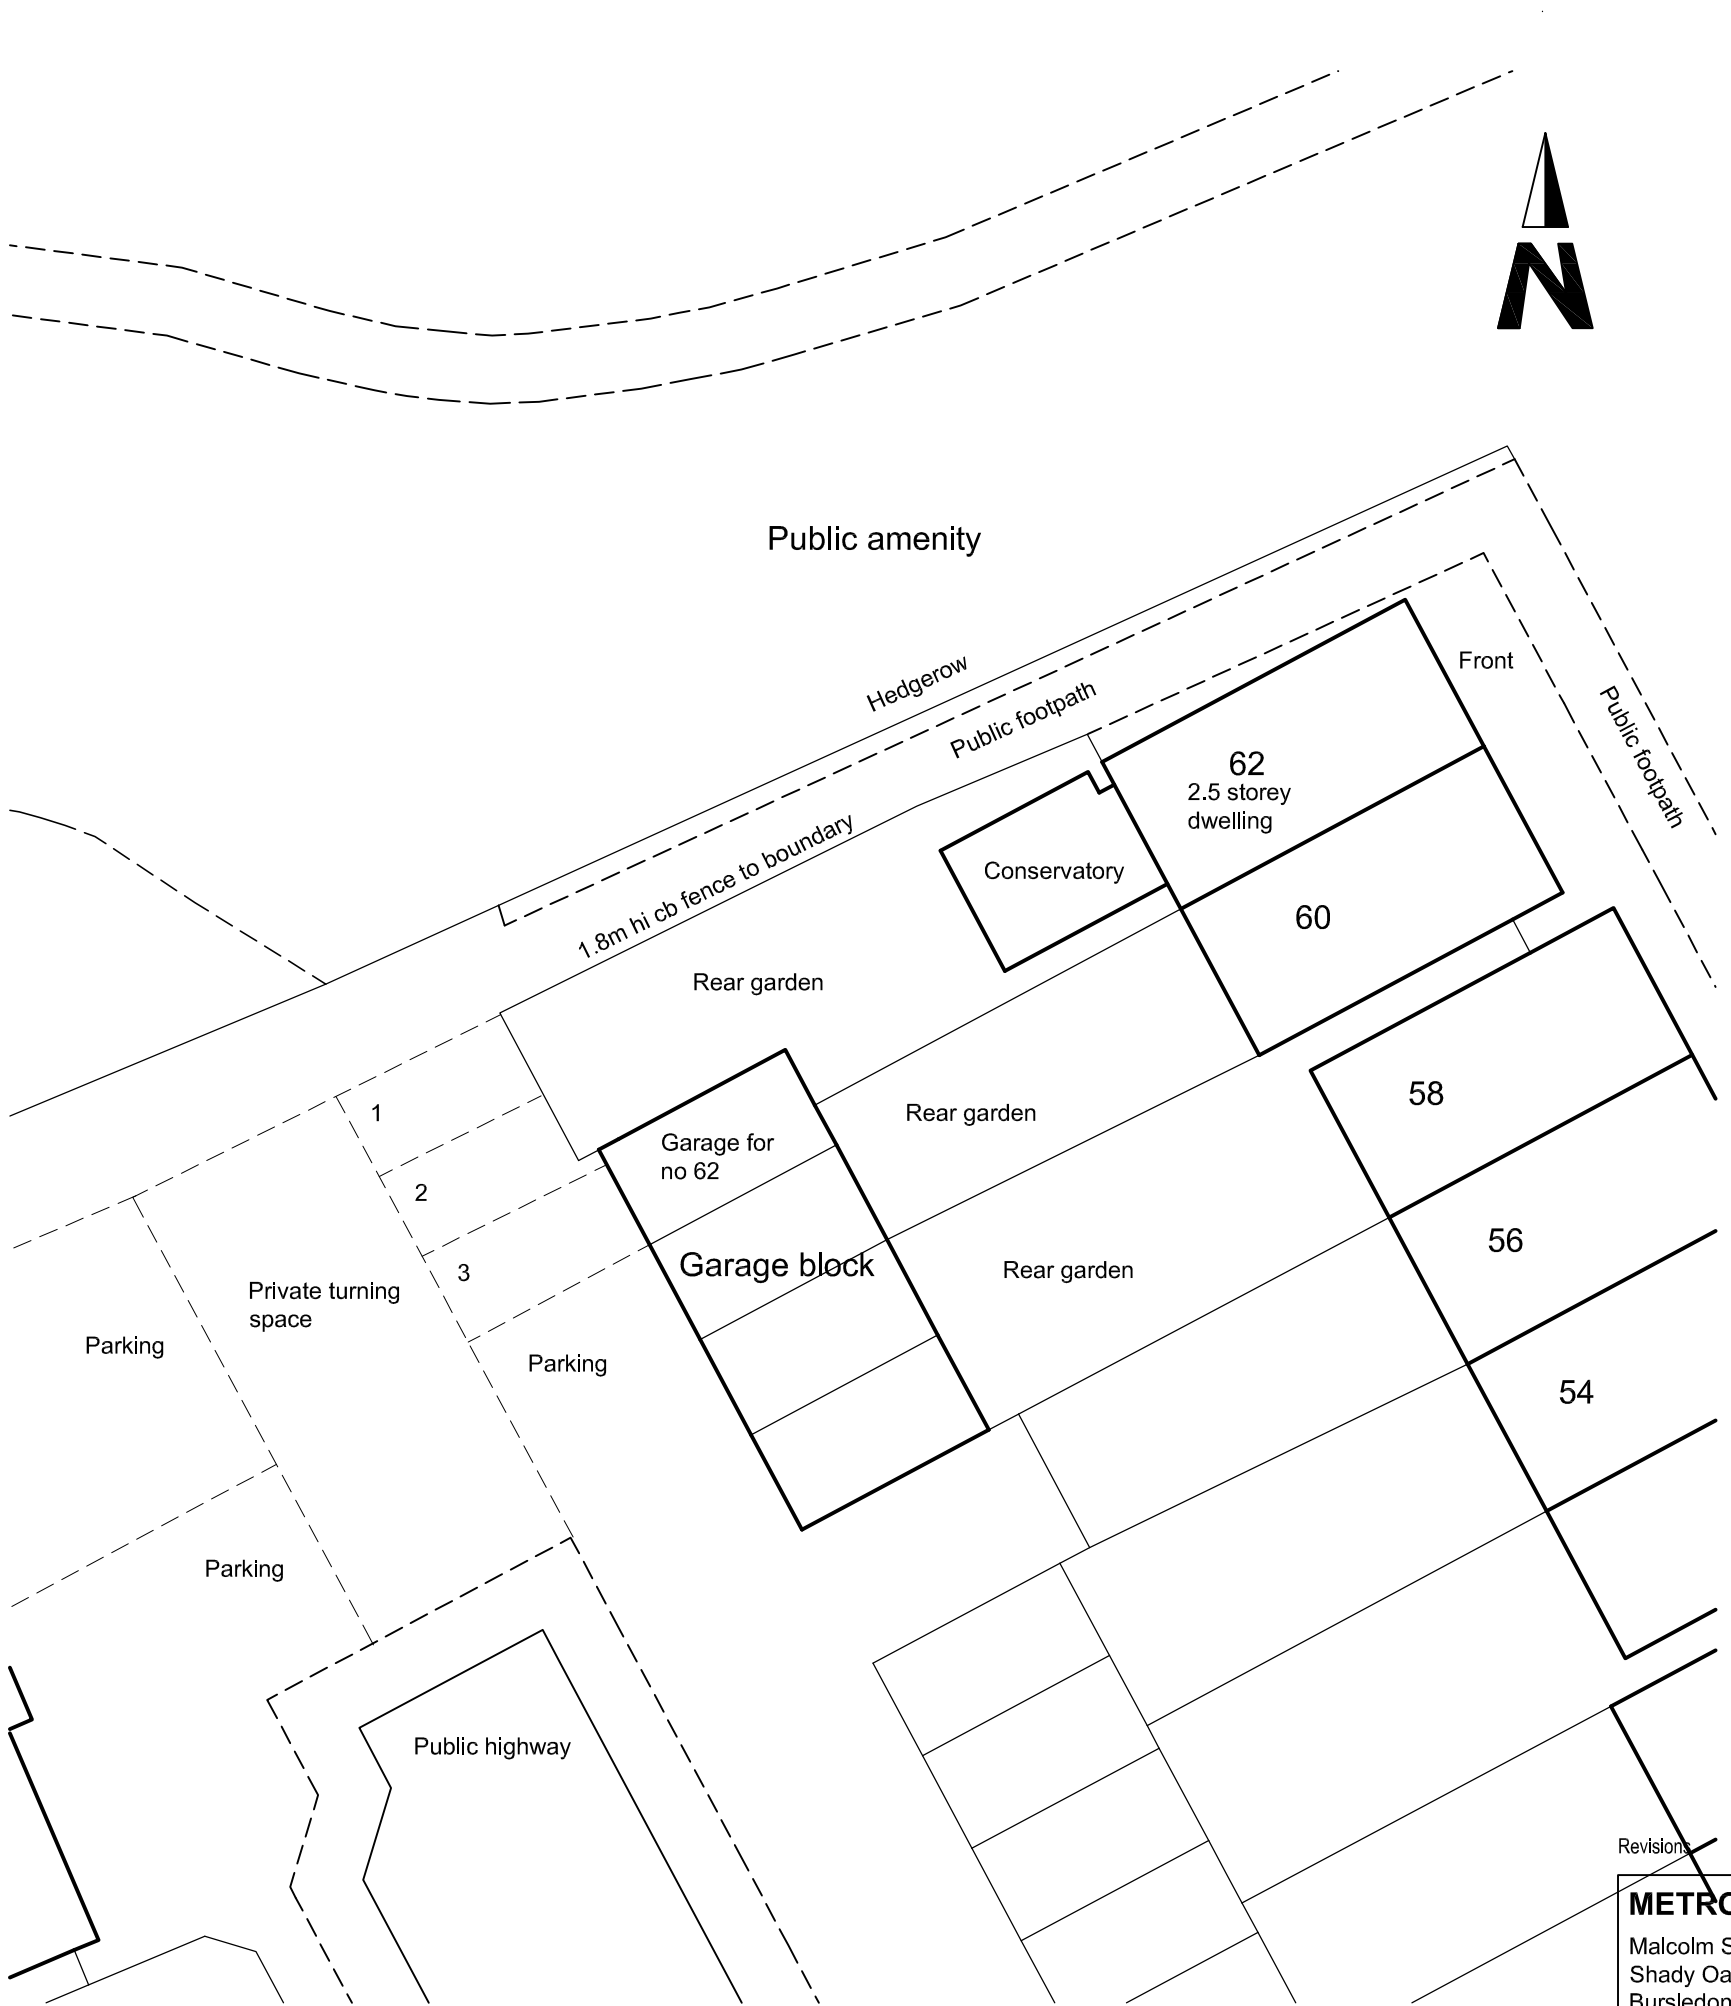

Existing Site Block Plan 1:200

Scale 1:200



Ordnance Survey (c) Crown Copyright 2013. All rights reserved. Licence number 100020449

Site Location Plan

Scale 1:1250

Revisions

METROSCAPE DESIGN LTD
Malcolm Stevens BA (Hons) Arch Tech
Shady Oak, 5 Ayerswood
Bursledon Road, Hedge End
Southampton, Hampshire
SO30 0DF
Tel/Fax: 023 80403794
Email : malcstevens@metroscape.co.uk

Project	62 SPITFIRE WAY, HAMBLE-LE-RICE HAMPSHIRE SO31 4RT
Drawing Title	SITE LOCATION/SITE BLOCK PLAN
Client	MR & MRS B WOOD

Project No	P12025
Date FEB 2013	Scale 1:1250/200
Drawing No	P01
Revision	

This drawing is copyright of the Architectural Consultant & must not be reproduced without permission.